Attachment No. 6

CONCESSIONS DIAGRAM ON NORTH ELEVATION

SC: 3/16"=1'-0"

THE USE OF THESE PLANS AND SPECIFICATIONS SHALL BE RESTRICTED TO THE ORIGINAL SITE FOR WHICH THEY WERE PREPARED AND PUBLICATION THEREOF IS EXPRESSLY LIMITED TO SUCH USE. REUSE, REPRODUCTION OR PUBLICATION BY ANY METHOD, IN WHOLE OR IN PART IS PROHIBITED. TITLE TO THE PLANS AND SPECIFICATIONS REMAINS WITH THE ARCHITECT. WITHOUT PREJUDICE VISUAL CONTACT WITH THESE DOCUMENTS SHALL CONSTITUTE PRIMA FACIE EVIDENCE OF THE ACCEPTANCE OF THESE RESTRICTIONS.

REVISIONS			
NO.	DATE	NO.	DATE
1		4	
2		5	
3		6	

SUBMITTAL DATES:

OWNER:

PLAN CHECK:

O.T.B.

SHEET TITLE: CONCESSIONS DIAGRAM

SC: 3/16"=1'-0"

OWNER AND PROJECT ADDRESS:
11281 WASHINGTON PLACE LLC.
11281 WASHINGTON PL
CULVER CITY , CA.90230

ARCHITECT:
FARZIN MALY
6524 BALBOA BLVD.
LAKE BALBOA, CA. 91406
Ph: 818. 770. 0161
Email: farzin.maly@gmail.com

STAMP

LICENSED ARCHITECT
FARZIN MALY
NO. C-33731
05-31-17
RENEWAL DATE
STATE OF CALIFORNIA

JOB NO:

DATE: 01.28.17

DRAWN BY: F. M.

APPROVED BY:

SHEET NO:

A-16

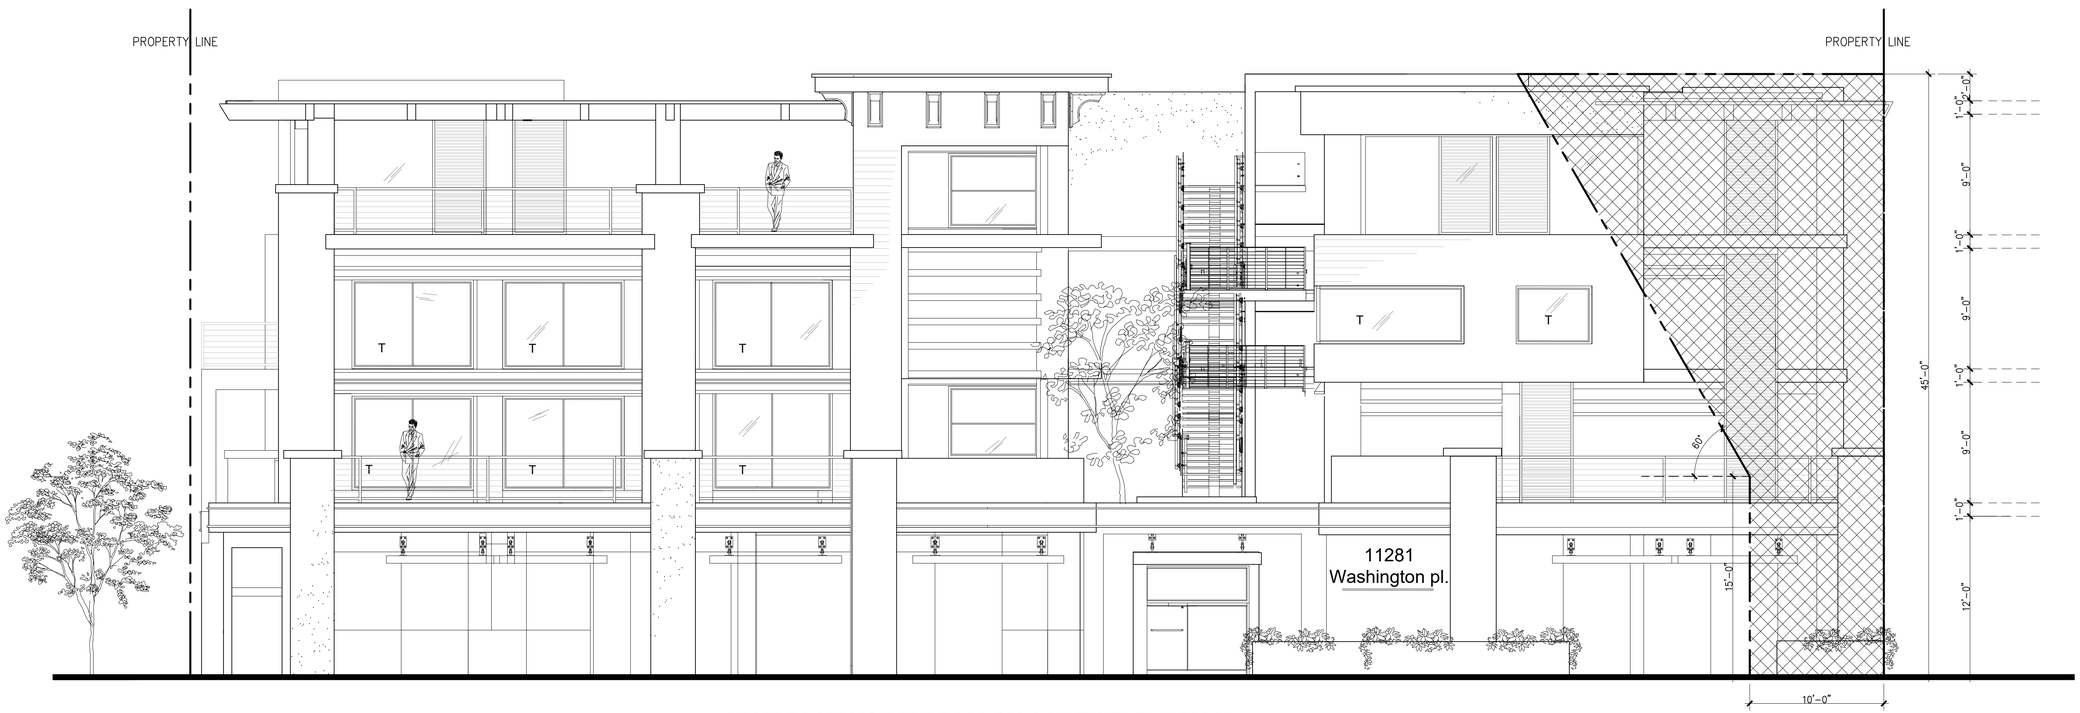

CONCESSIONS DIAGRAM ON SOUTH ELEVATION

SC: 3/16"=1'-0"

THE USE OF THESE PLANS AND SPECIFICATIONS SHALL BE RESTRICTED TO THE ORIGINAL SITE FOR WHICH THEY WERE PREPARED AND PUBLICATION THEREOF IS EXPRESSLY LIMITED TO SUCH USE. REUSE, REPRODUCTION OR PUBLICATION BY ANY METHOD, IN WHOLE OR IN PART IS PROHIBITED. TITLE TO THE PLANS AND SPECIFICATIONS REMAINS WITH THE ARCHITECT. WITHOUT PREJUDICE VISUAL CONTACT WITH THESE DOCUMENTS SHALL CONSTITUTE PRIMA FACIE EVIDENCE OF THE ACCEPTANCE OF THESE RESTRICTIONS

REVISIONS			
NO.	DATE	NO.	DATE
1		4	
2		5	
3		6	

SUBMITTAL DATES:

OWNER:

PLAN CHECK:

O.T.B.

SHEET TITLE: CONCESSIONS DIAGRAM

SC: 3/16"=1'-0"

OWNER AND PROJECT ADDRESS:
11281 WASHINGTON PLACE LLC.
11281 WASHINGTON PL
CULVER CITY , CA.90230

ARCHITECT:
FARZIN MALY
6524 BALBOA BLVD.
LAKE BALBOA, CA. 91406
Ph: 818. 770. 0161
Email: farzin.maly@gmail.com

STAMP

LICENSED ARCHITECT
FARZIN MALY
NO. C-33731
05-31-17
RENEWAL DATE
STATE OF CALIFORNIA

JOB NO:

DATE: 01.28.17

DRAWN BY: F. M.

APPROVED BY:

SHEET NO:

A-17