

SEGMENT A
MADISON AVENUE - WATSEKA AVENUE

EXISTING

TITLE:

CULVER CITY TACTICAL MOBILITY LANE

SEGMENT 'A':

MADISON AVE TO WATSEKA AVE

SCALE:

1/32" = 1' - 0"

SUBMITTAL:

V.0 12.01.2020

V.1 12.09.2020

V.2 12.11.2020

V.3 12.17.2020

V.4 01.08.2021

KEY:

PED SPACE

NON-PED SPACE

OUTDOOR DINING

BIKE LANE

BUS LANE

DELINEATORS

STOP SIGNS

TRAFFIC SIGNAL

PROPOSED

TITLE:

CULVER CITY TACTICAL MOBILITY LANE

SEGMENT 'A':

MADISON AVE TO WATSEKA AVE

SCALE:

1/32" = 1' - 0"

SUBMITTAL:

V.0 12.01.2020

V.1 12.09.2020

V.2 12.11.2020

V.3 12.17.2020

V.4 01.08.2021

SEGMENT A PARKING

EXISTING SPACES: 9

PROPOSED SPACES: 6

STREETPLANS

MISSION

NEW YORK

MOVE

Culver CITY

Page 2 of 25

EXISTING

TITLE:
CULVER CITY TACTICAL MOBILITY LANE

SEGMENT 'A':
MADISON AVE TO WATSEKA AVE

SCALE: 1/32" = 1' - 0"

SUBMITTAL:
V.0 12.01.2020
V.1 12.09.2020
V.2 12.11.2020
V.3 12.17.2020
V.4 01.08.2021

KEY:

PED SPACE

NON-PED SPACE

OUTDOOR DINING

BIKE LANE

BUS LANE

DELINEATORS

STOP SIGNS

TRAFFIC SIGNAL

PROPOSED

TITLE:
CULVER CITY TACTICAL MOBILITY LANE

SEGMENT 'A':
MADISON AVE TO WATSEKA AVE

SCALE: 1/32" = 1' - 0"

SUBMITTAL:
V.0 12.01.2020
V.1 12.09.2020
V.2 12.11.2020
V.3 12.17.2020
V.4 01.08.2021

SEGMENT A PARKING
EXISTING SPACES: 9
PROPOSED SPACES: 6

STREETPLANS

MISSION

MOVE

Culver CITY

EXISTING

TITLE:
CULVER CITY TACTICAL MOBILITY LANE

SEGMENT 'A':
MADISON AVE TO WATSEKA AVE

SCALE: 1/32" = 1' - 0"

SUBMITTAL:
V.0 12.01.2020
V.1 12.09.2020
V.2 12.11.2020
V.3 12.17.2020
V.4 01.08.2021

KEY:

PED SPACE

NON-PED SPACE

OUTDOOR DINING

BIKE LANE

BUS LANE

DELINEATORS

STOP SIGNS

TRAFFIC SIGNAL



PROPOSED

TITLE:
CULVER CITY TACTICAL MOBILITY LANE


SEGMENT 'A':
MADISON AVE TO WATSEKA AVE


SCALE: 1/32" = 1' - 0"

SUBMITTAL:
V.0 12.01.2020
V.1 12.09.2020
V.2 12.11.2020
V.3 12.17.2020
V.4 01.08.2021

SEGMENT A PARKING
EXISTING SPACES: 9
PROPOSED SPACES: 6


STREETPLANS
Mission New York

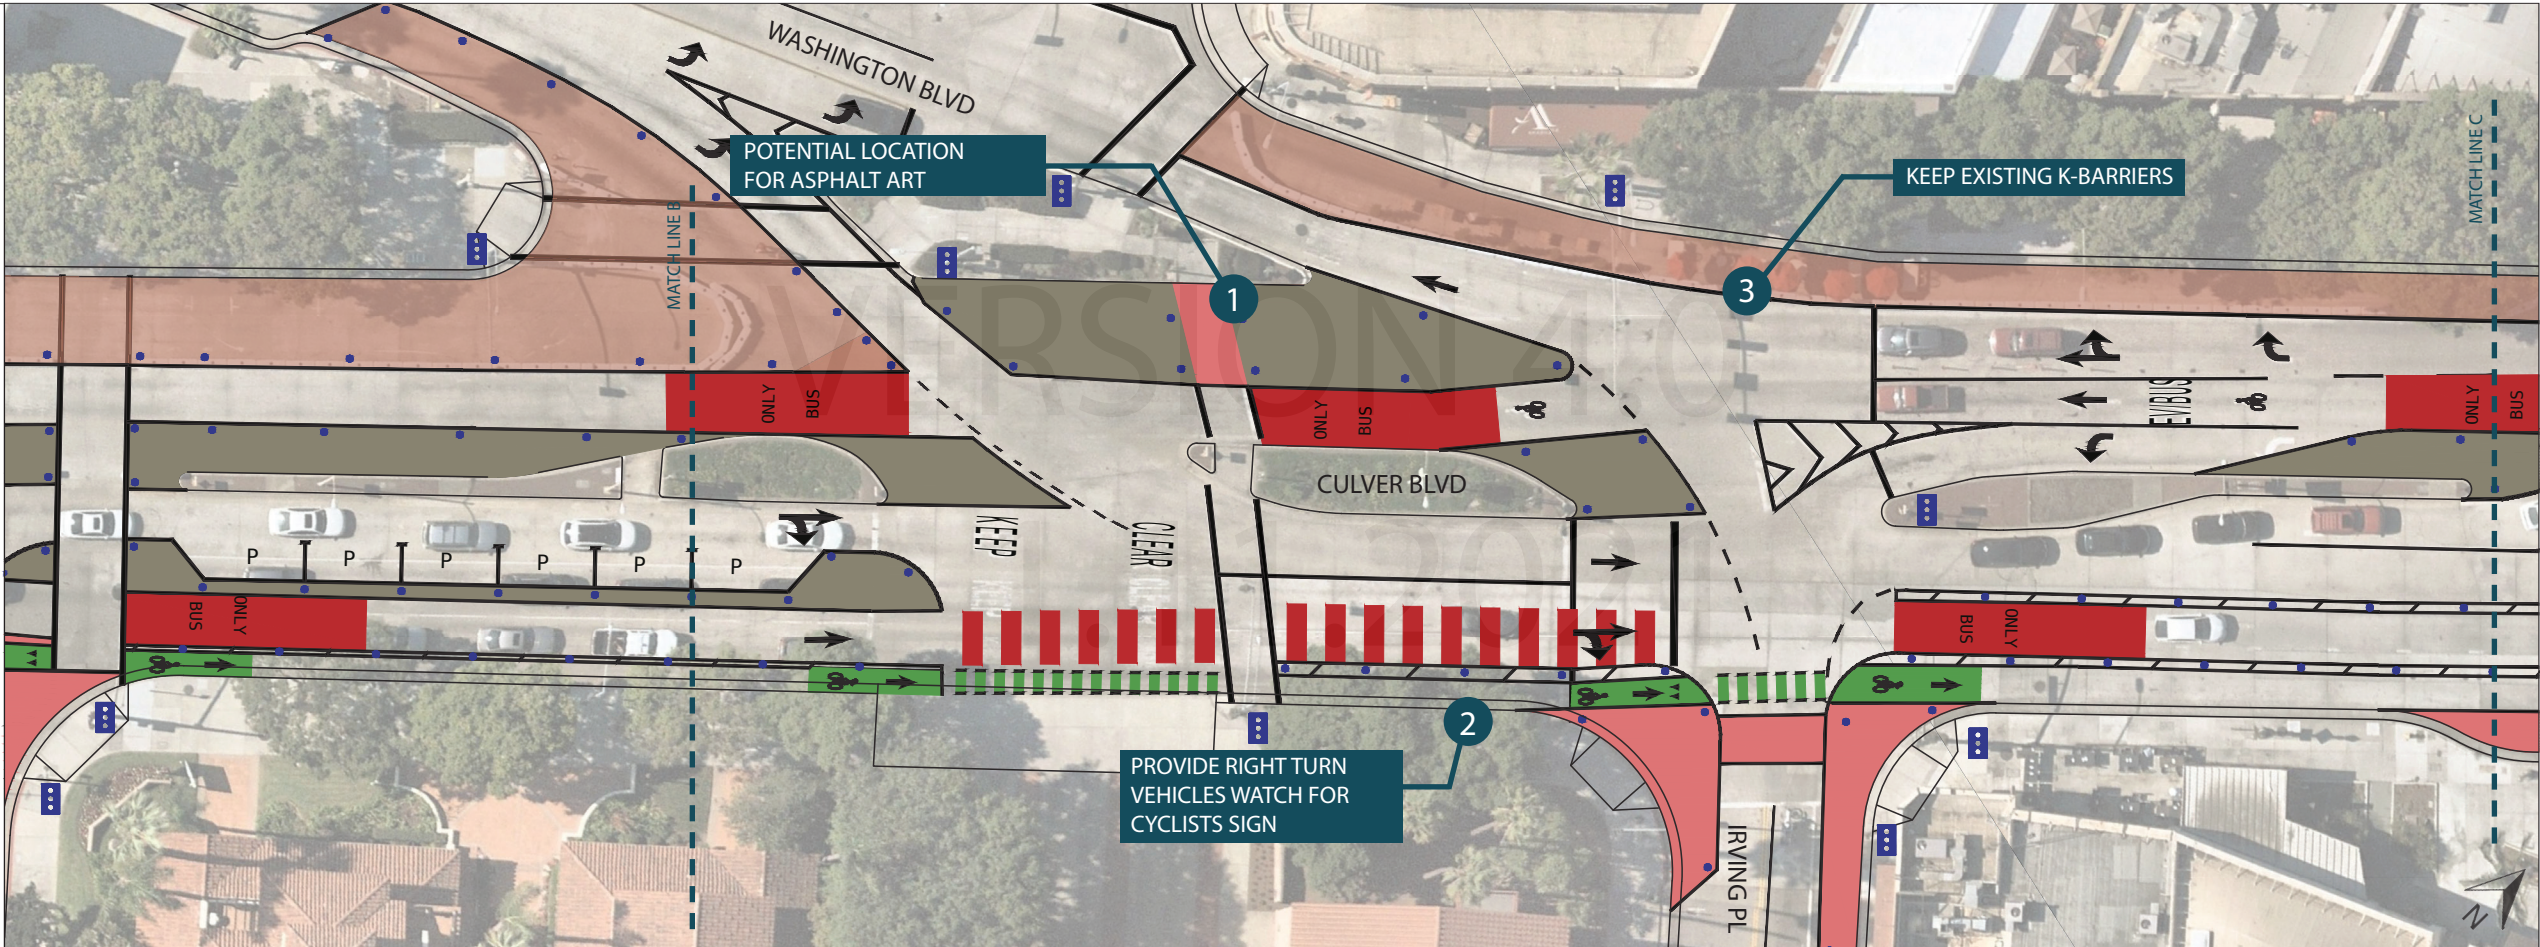

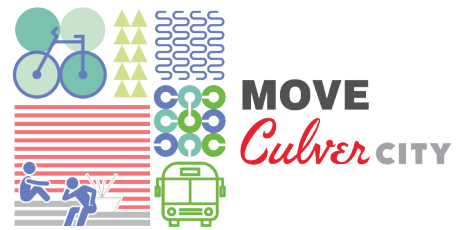

SEGMENT B

IRVING PL - S CANFIELD AVENUE

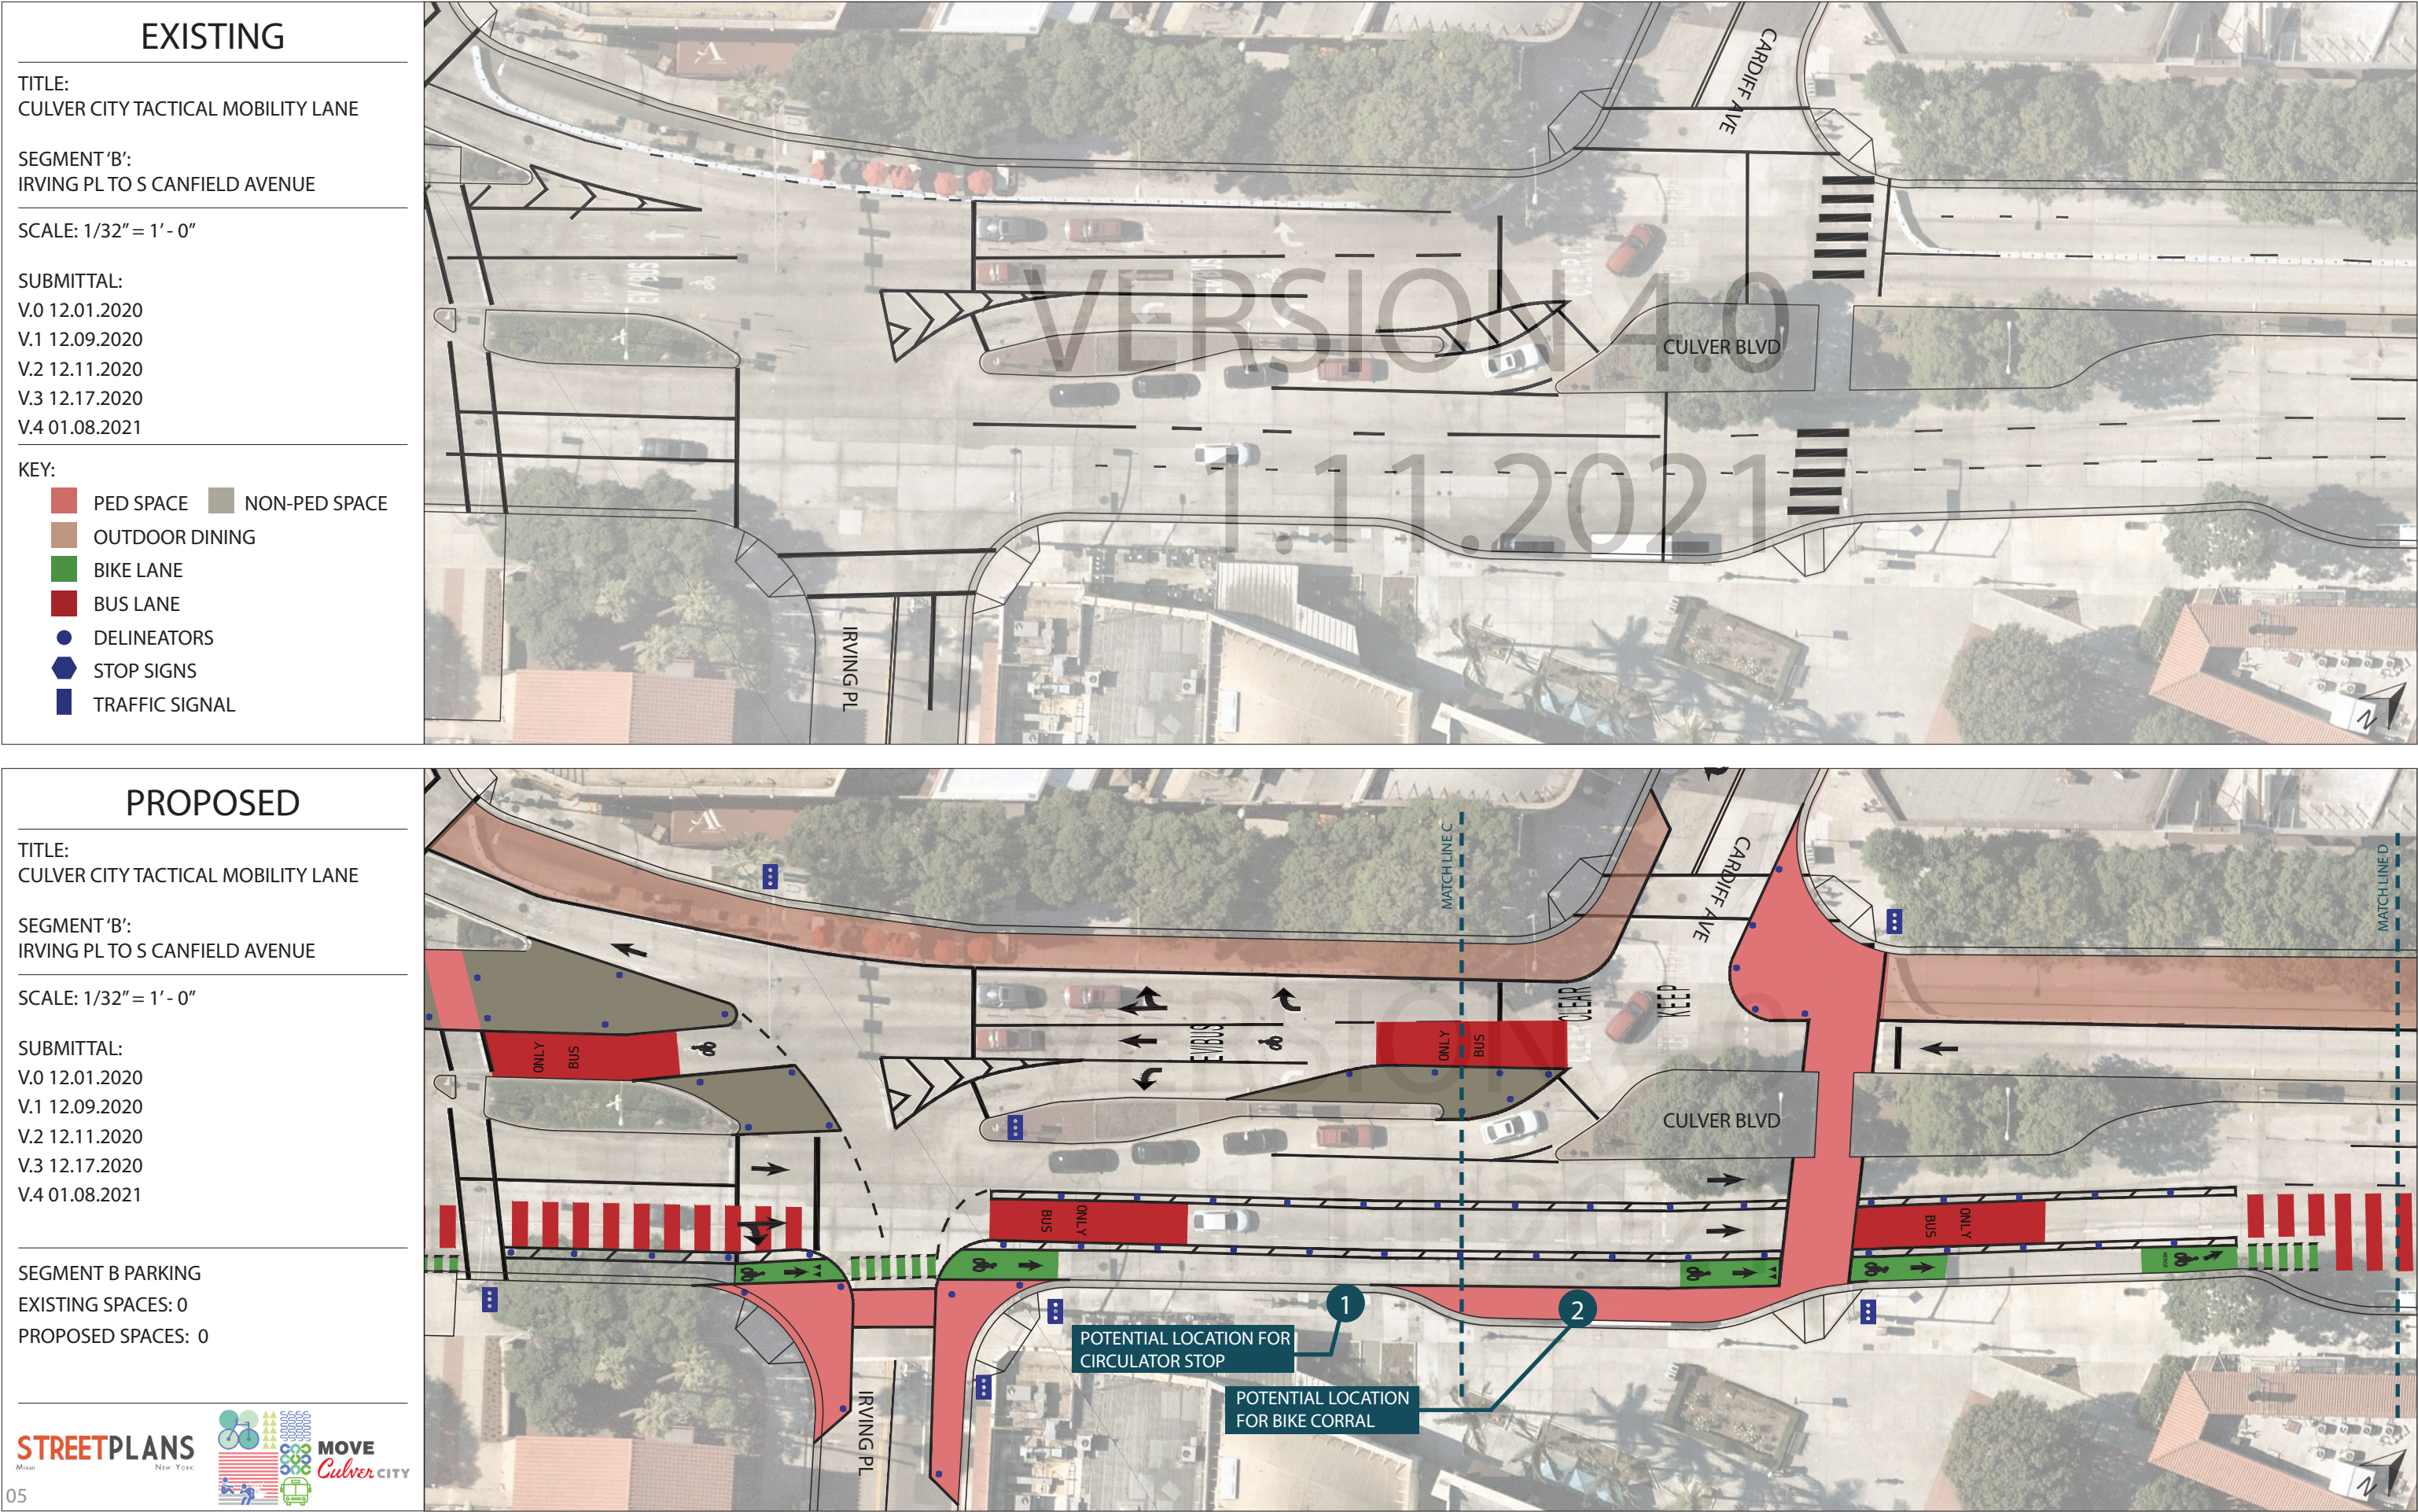

EXISTING

TITLE:
CULVER CITY TACTICAL MOBILITY LANE

SEGMENT 'B':
IRVING PL TO S CANFIELD AVENUE

SCALE: 1/32" = 1' - 0"

SUBMITTAL:
V.0 12.01.2020
V.1 12.09.2020
V.2 12.11.2020
V.3 12.17.2020
V.4 01.08.2021

KEY:

PED SPACE

NON-PED SPACE

OUTDOOR DINING

BIKE LANE

BUS LANE

DELINEATORS

STOP SIGNS

TRAFFIC SIGNAL

PROPOSED

TITLE:
CULVER CITY TACTICAL MOBILITY LANE

SEGMENT 'B':
IRVING PL TO S CANFIELD AVENUE

SCALE: 1/32" = 1' - 0"

SUBMITTAL:
V.0 12.01.2020
V.1 12.09.2020
V.2 12.11.2020
V.3 12.17.2020
V.4 01.08.2021

SEGMENT B PARKING
EXISTING SPACES: 0
PROPOSED SPACES: 0

STREETPLANS

MOVE

Culver CITY

Page 7 of 25

EXISTING

TITLE:
CULVER CITY TACTICAL MOBILITY LANE

SEGMENT 'B':
IRVING PL TO S CANFIELD AVENUE

SCALE: 1/32" = 1' - 0"

SUBMITTAL:
V.0 12.01.2020
V.1 12.09.2020
V.2 12.11.2020
V.3 12.17.2020
V.4 01.08.2021

KEY:

PED SPACE

NON-PED SPACE

OUTDOOR DINING

BIKE LANE

BUS LANE

DELINEATORS

STOP SIGNS

TRAFFIC SIGNAL



PROPOSED

TITLE:
CULVER CITY TACTICAL MOBILITY LANE

SEGMENT 'B':
IRVING PL TO S CANFIELD AVENUE


SCALE: 1/32" = 1' - 0"

SUBMITTAL:
V.0 12.01.2020
V.1 12.09.2020
V.2 12.11.2020
V.3 12.17.2020
V.4 01.08.2021

SEGMENT B PARKING
EXISTING SPACES: 0
PROPOSED SPACES: 0

STREETPLANS

MOVE
Culver CITY

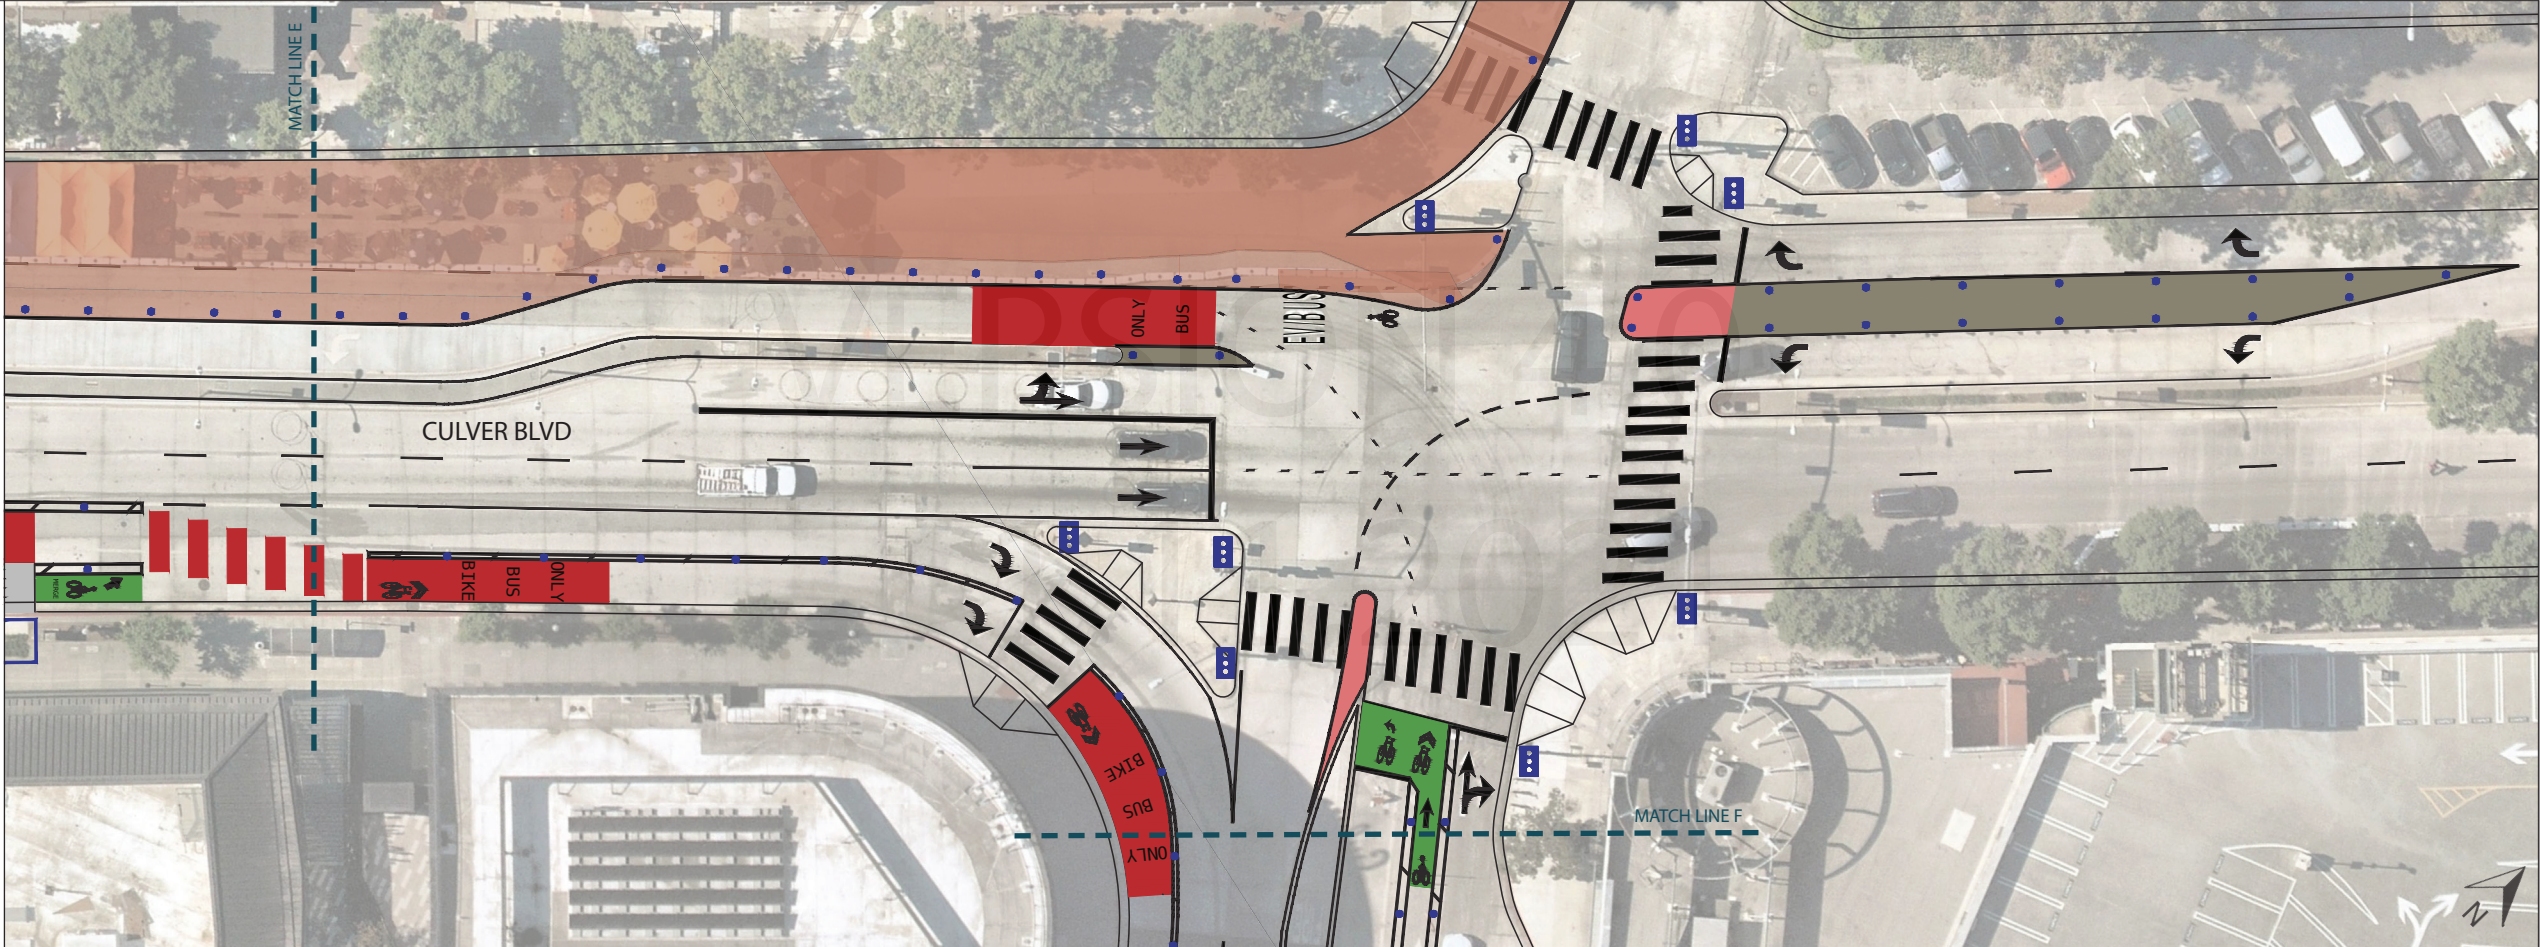

EXISTING

TITLE:
CULVER CITY TACTICAL MOBILITY LANE

SEGMENT 'B':
IRVING PL TO S CANFIELD AVENUE

SCALE: 1/32" = 1' - 0"

SUBMITTAL:

V.0 12.01.2020

V.1 12.09.2020

V.2 12.11.2020

V.3 12.17.2020

V.4 01.08.2021

KEY:

 PED SPACE  NON-PED SPACE

OUTDOOR DINING

 BIKE LANE BUS LANE

- DELINEATORS

STOP SIGNS

 TRAFFIC SIGNAL

PROPOSED

TITLE:
CULVER CITY TACTICAL MOBILITY LANE

SEGMENT 'B':
IRVING PL TO S CANFIELD AVENUE

SCALE: 1/32" = 1' - 0"

SUBMITTAL:

V.0 12.01.2020

V.1 12.09.2020

V.2 12.11.2020


V.3 12.17.2020

V.4 01.08.2021

SEGMENT B PARKING

EXISTING SPACES: 0

PROPOSED SPACES: 0

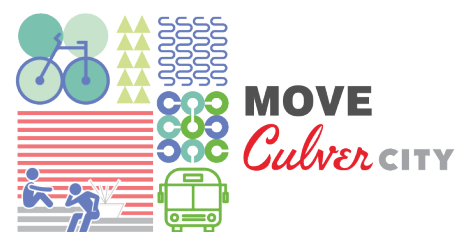

SEGMENT C

INCE BOULEVARD - LANDMARK STREET

EXISTING

TITLE:
CULVER CITY TACTICAL MOBILITY LANE

SEGMENT 'C':
INCE BLVD TO LANDMARK STREET

SCALE: 1/32" = 1' - 0"

SUBMITTAL:

V.0 12.01.2020

V.1 12.09.2020

V.2 12.11.2020

V.3 12.17.2020

V.4 01.08.2021

KEY:

 PED SPACE  NON-PED SPACE

OUTDOOR DINING

BIKE LANE

 BUS LANE

- DELINEATORS

STOP SIGNS

TRAFFIC SIGNAL

PROPOSED

TITLE:
CULVER CITY TACTICAL MOBILITY LANE

SEGMENT 'C':
INCE BLVD TO LANDMARK STREET

SCALE: 1/32" = 1' - 0"

SUBMITTAL:

V.0 12.01.2020

V.1 12.09.2020

V.2 12.11.2020

V.3 12.17.2020

V.4 01.08.2021

SEGMENT C PARKING

EXISTING SPACES: 0

PROPOSED SPACES: 0

EXISTING

TITLE:
CULVER CITY TACTICAL MOBILITY LANE

SEGMENT 'C':
INCE BLVD TO LANDMARK STREET

SCALE: 1/32" = 1' - 0"

SUBMITTAL:
V.0 12.01.2020
V.1 12.09.2020
V.2 12.11.2020
V.3 12.17.2020
V.4 01.08.2021

KEY:

PED SPACE

NON-PED SPACE

OUTDOOR DINING

BIKE LANE

BUS LANE

DELINEATORS

STOP SIGNS

TRAFFIC SIGNAL



PROPOSED

TITLE:
CULVER CITY TACTICAL MOBILITY LANE

SEGMENT 'C':
INCE BLVD TO LANDMARK STREET


SCALE: 1/32" = 1' - 0"

SUBMITTAL:
V.0 12.01.2020
V.1 12.09.2020
V.2 12.11.2020
V.3 12.17.2020
V.4 01.08.2021

SEGMENT C PARKING
EXISTING SPACES: 0
PROPOSED SPACES: 0

STREETPLANS

MOVE
Culver CITY

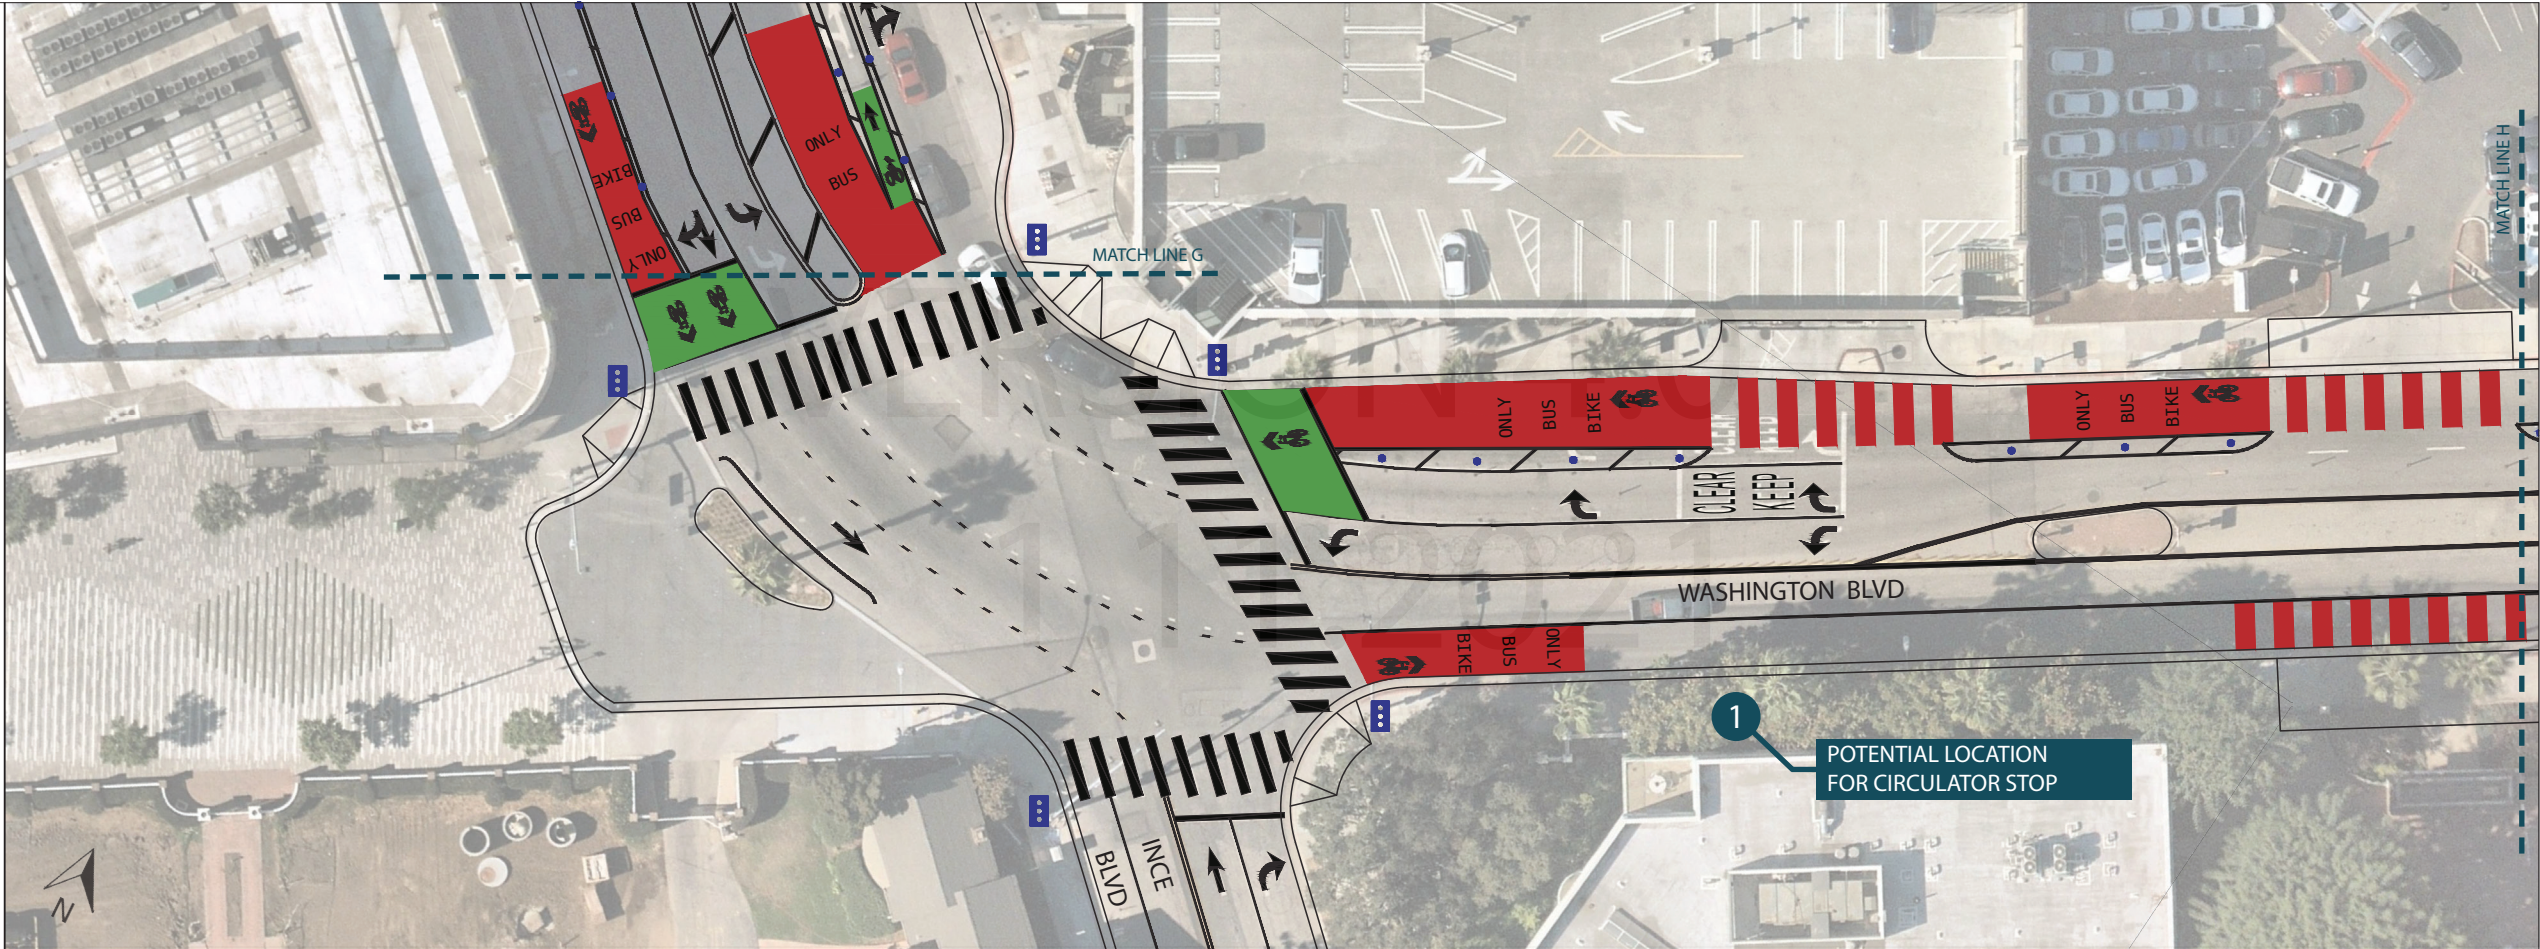

EXISTING

TITLE:
CULVER CITY TACTICAL MOBILITY LANE

SEGMENT 'C':
INCE BLVD TO LANDMARK STREET

SCALE: 1/32" = 1' - 0"

SUBMITTAL:

V.0 12.01.2020

V.1 12.09.2020

V.2 12.11.2020

V.3 12.17.2020

V.4 01.08.2021

KEY:

 PED SPACE  NON-PED SPACE

OUTDOOR DINING

BIKE LANE

 BUS LANE

- DELINEATORS

STOP SIGNS

TRAFFIC SIGNAL



PROPOSED

TITLE:
CULVER CITY TACTICAL MOBILITY LANE

SEGMENT 'C':
INCE BLVD TO LANDMARK STREET

SCALE: 1/32" = 1' - 0"

SUBMITTAL:

V.0 12.01.2020

V.1 12.09.2020

V.2 12.11.2020


V.3 12.17.2020

V.4 01.08.2021

SEGMENT C PARKING

EXISTING SPACES: 0

PROPOSED SPACES: 0

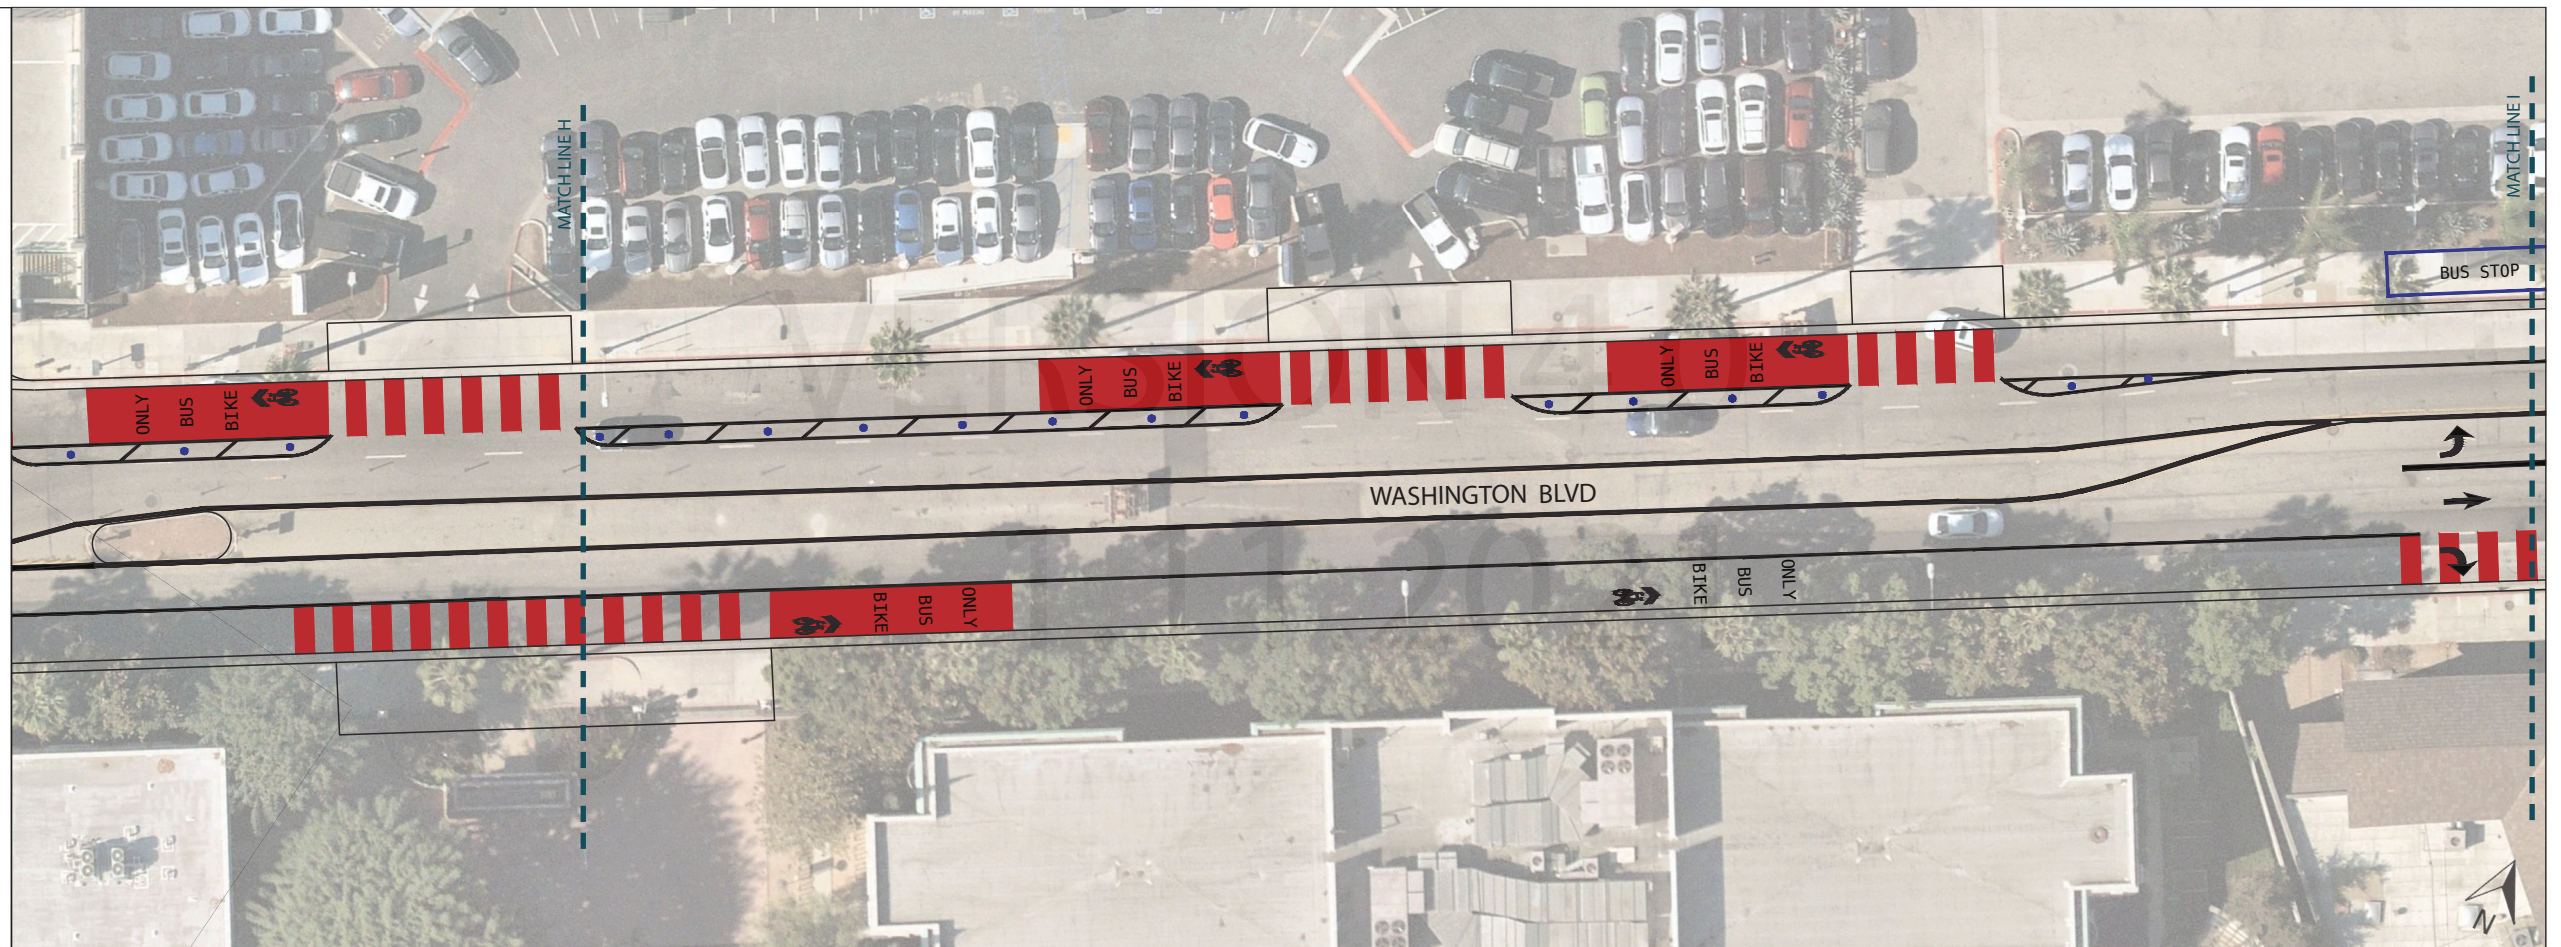

EXISTING

TITLE:
CULVER CITY TACTICAL MOBILITY LANE

SEGMENT 'C':
INCE BLVD TO LANDMARK STREET

SCALE: 1/32" = 1' - 0"

SUBMITTAL:
V.0 12.01.2020
V.1 12.09.2020
V.2 12.11.2020
V.3 12.17.2020
V.4 01.08.2021

KEY:

PED SPACE

NON-PED SPACE

OUTDOOR DINING

BIKE LANE

BUS LANE

DELINEATORS

STOP SIGNS

TRAFFIC SIGNAL



PROPOSED

TITLE:
CULVER CITY TACTICAL MOBILITY LANE

SEGMENT 'C':
INCE BLVD TO LANDMARK STREET


SCALE: 1/32" = 1' - 0"

SUBMITTAL:
V.0 12.01.2020
V.1 12.09.2020
V.2 12.11.2020
V.3 12.17.2020
V.4 01.08.2021

SEGMENT C PARKING
EXISTING SPACES: 0
PROPOSED SPACES: 0

STREETPLANS

MOVE
Culver CITY

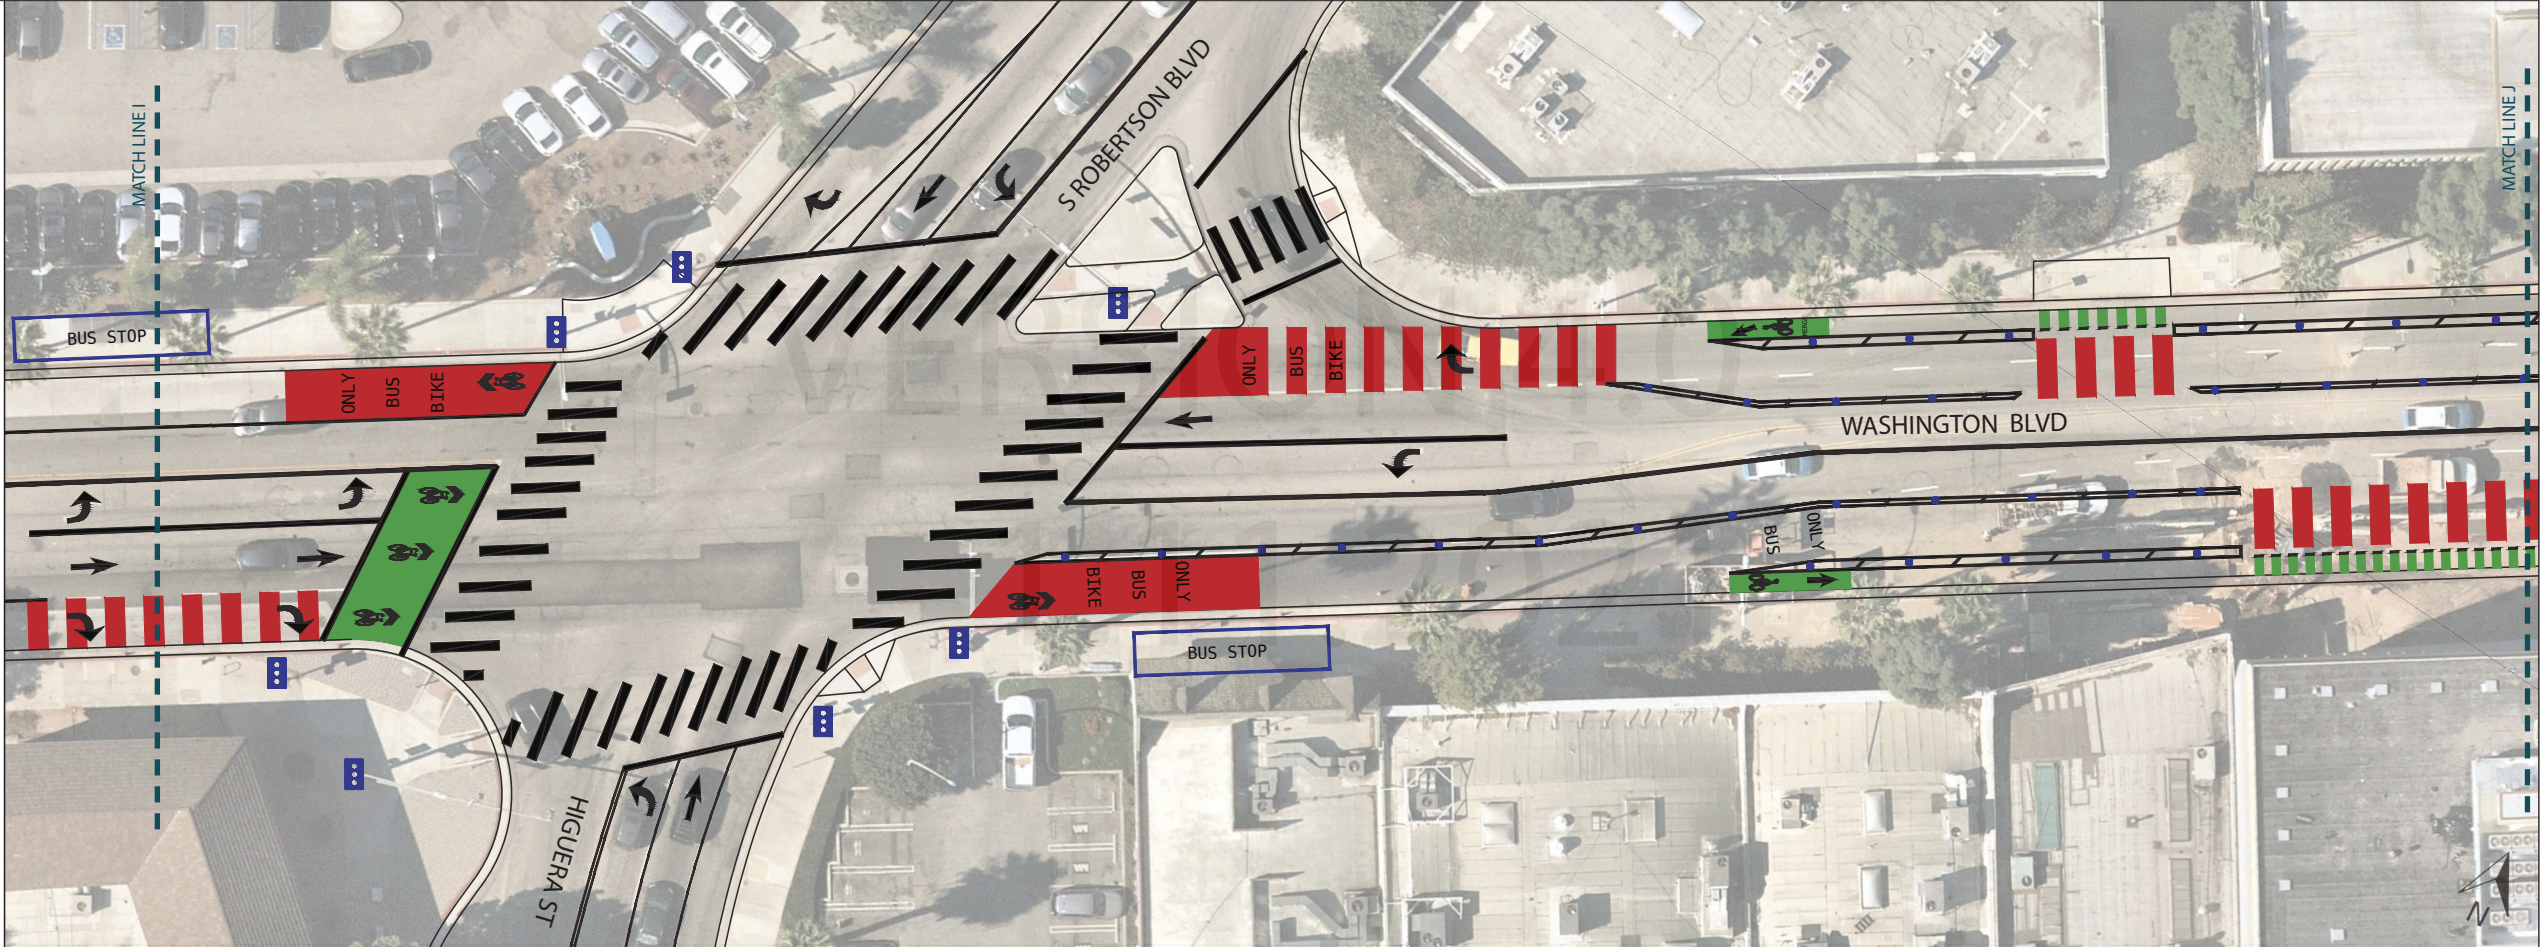

EXISTING

TITLE:
CULVER CITY TACTICAL MOBILITY LANE

SEGMENT 'C':
INCE BLVD TO LANDMARK STREET

SCALE: 1/32" = 1' - 0"

SUBMITTAL:

V.0 12.01.2020

V.1 12.09.2020

V.2 12.11.2020

V.3 12.17.2020

V.4 01.08.2021

KEY:

 PED SPACE  NON-PED SPACE

OUTDOOR DINING

 BIKE LANE BUS LANE

- DELINEATORS

STOP SIGNS

 TRAFFIC SIGNAL



PROPOSED

TITLE:
CULVER CITY TACTICAL MOBILITY LANE

SEGMENT 'C':
INCE BLVD TO LANDMARK STREET

SCALE: 1/32" = 1' - 0"

SUBMITTAL:

V.0 12.01.2020

V.1 12.09.2020

V.2 12.11.2020


V.3 12.17.2020


V.4 01.08.2021

SEGMENT C PARKING

EXISTING SPACES: 0

PROPOSED SPACES: 0

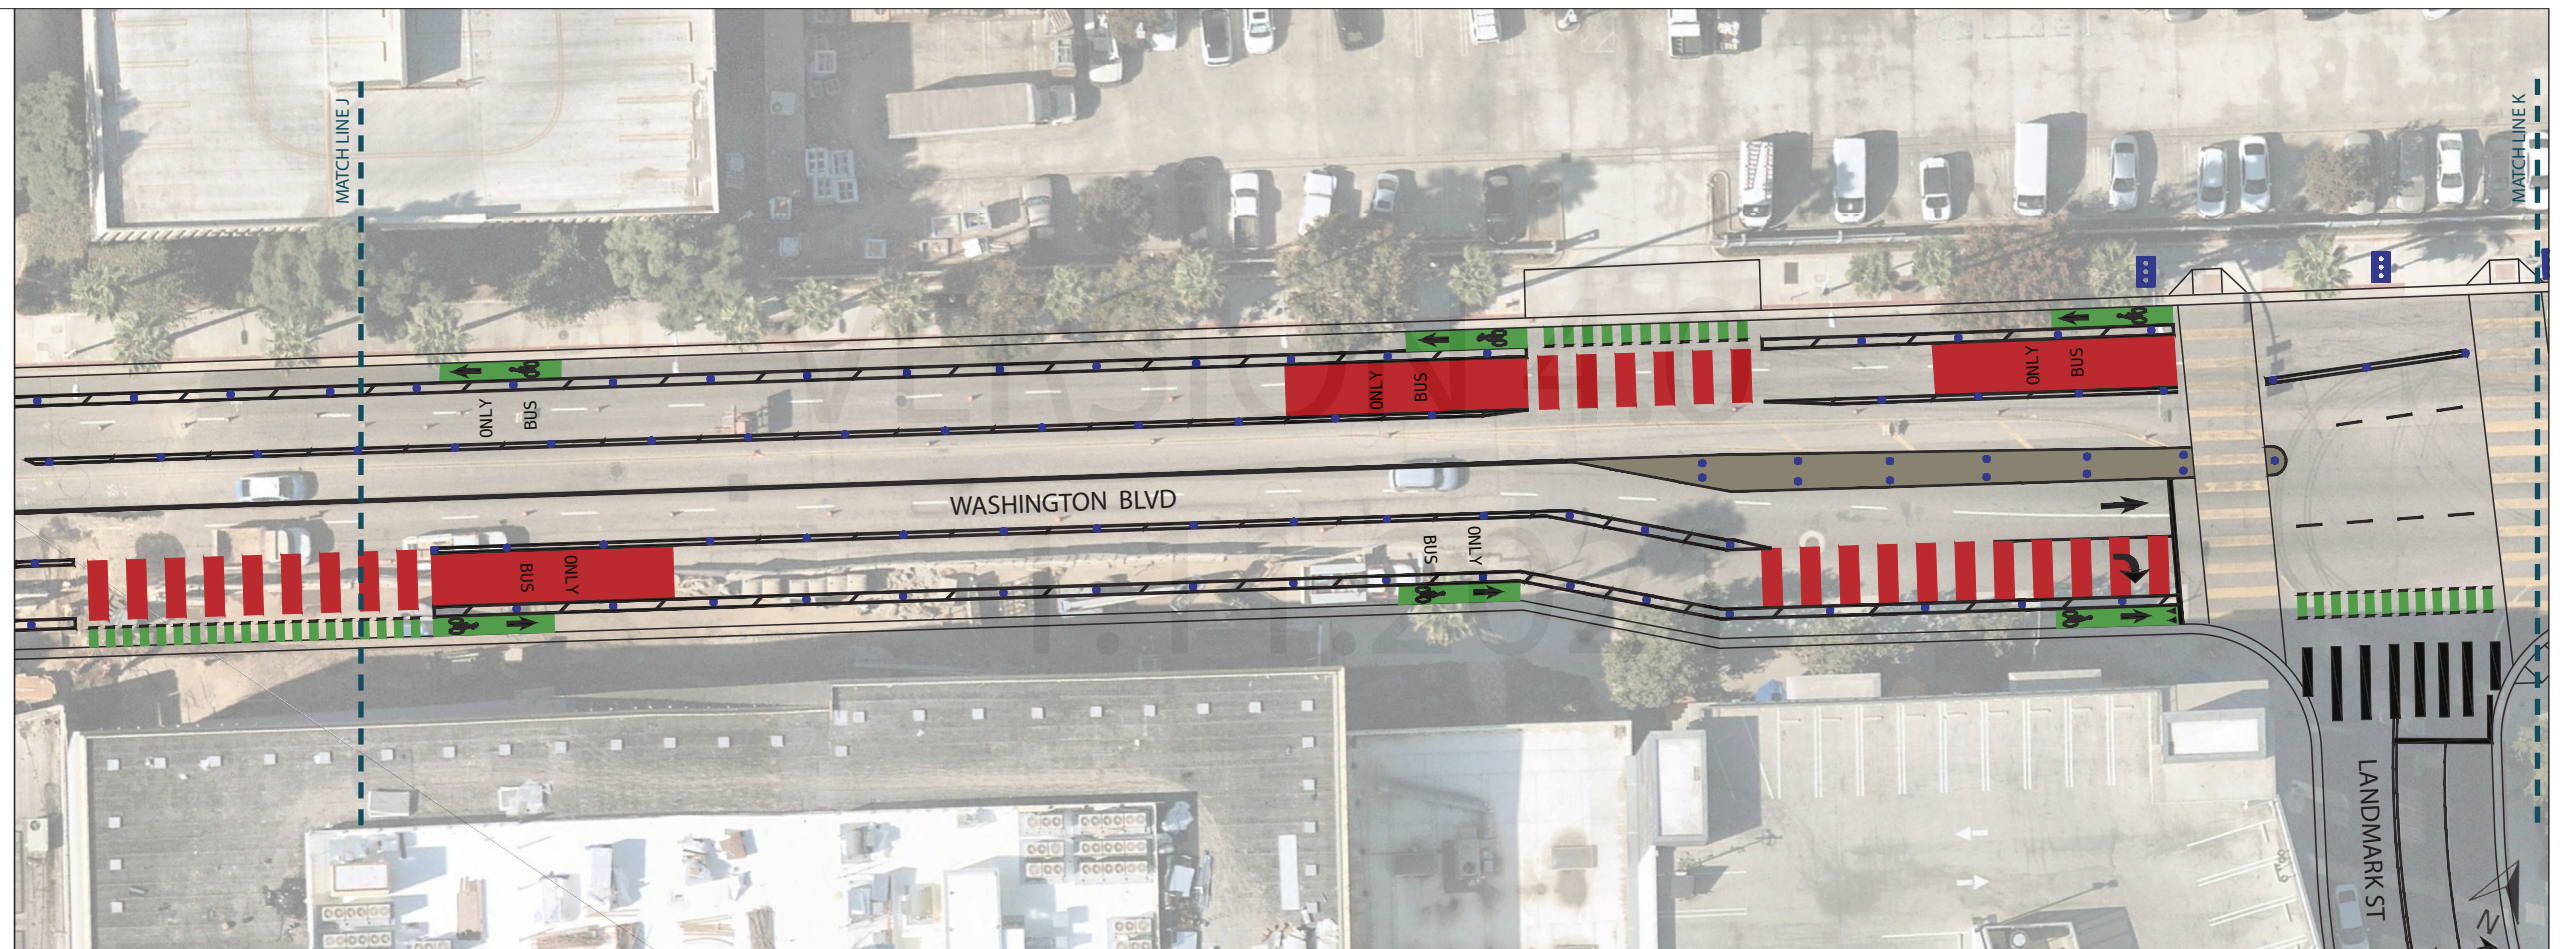

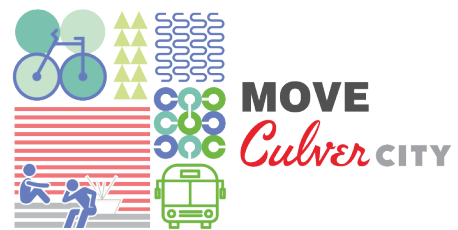

SEGMENT D

LANDMARK STREET - HELMS AVENUE

EXISTING

TITLE:

CULVER CITY TACTICAL MOBILITY LANE

SEGMENT 'D':

LANDMARK STREET TO HELMS AVENUE

SCALE:

1/32" = 1' - 0"

SUBMITTAL:

V.0 12.01.2020

V.1 12.09.2020

V.2 12.11.2020

V.3 12.17.2020

V.4 01.08.2021

KEY:

PED SPACE

NON-PED SPACE

OUTDOOR DINING

BIKE LANE

BUS LANE

DELINEATORS

STOP SIGNS

TRAFFIC SIGNAL

PROPOSED

TITLE:

CULVER CITY TACTICAL MOBILITY LANE

SEGMENT 'D':

LANDMARK STREET TO HELMS AVENUE

SCALE:

1/32" = 1' - 0"

SUBMITTAL:

V.0 12.01.2020

V.1 12.09.2020

V.2 12.11.2020

V.3 12.17.2020

V.4 01.08.2021

SEGMENT D PARKING

EXISTING SPACES: 50

PROPOSED SPACES: 13

STREETPLANS

MIAMI

NEW YORK

MOVE

Culver CITY

Page 17 of 25

EXISTING

TITLE:
CULVER CITY TACTICAL MOBILITY LANE

SEGMENT 'D':
LANDMARK STREET TO HELMS AVENUE

SCALE: 1/32" = 1' - 0"

SUBMITTAL:

V.0 12.01.2020

V.1 12.09.2020

V.2 12.11.2020

V.3 12.17.2020

V.4 01.08.2021

KEY:

 PED SPACE NON-PED SPACE

OUTDOOR DINING


BIKE LANE

 BUS LANE

- DELINEATORS

STOP SIGNS

TRAFFIC SIGNAL

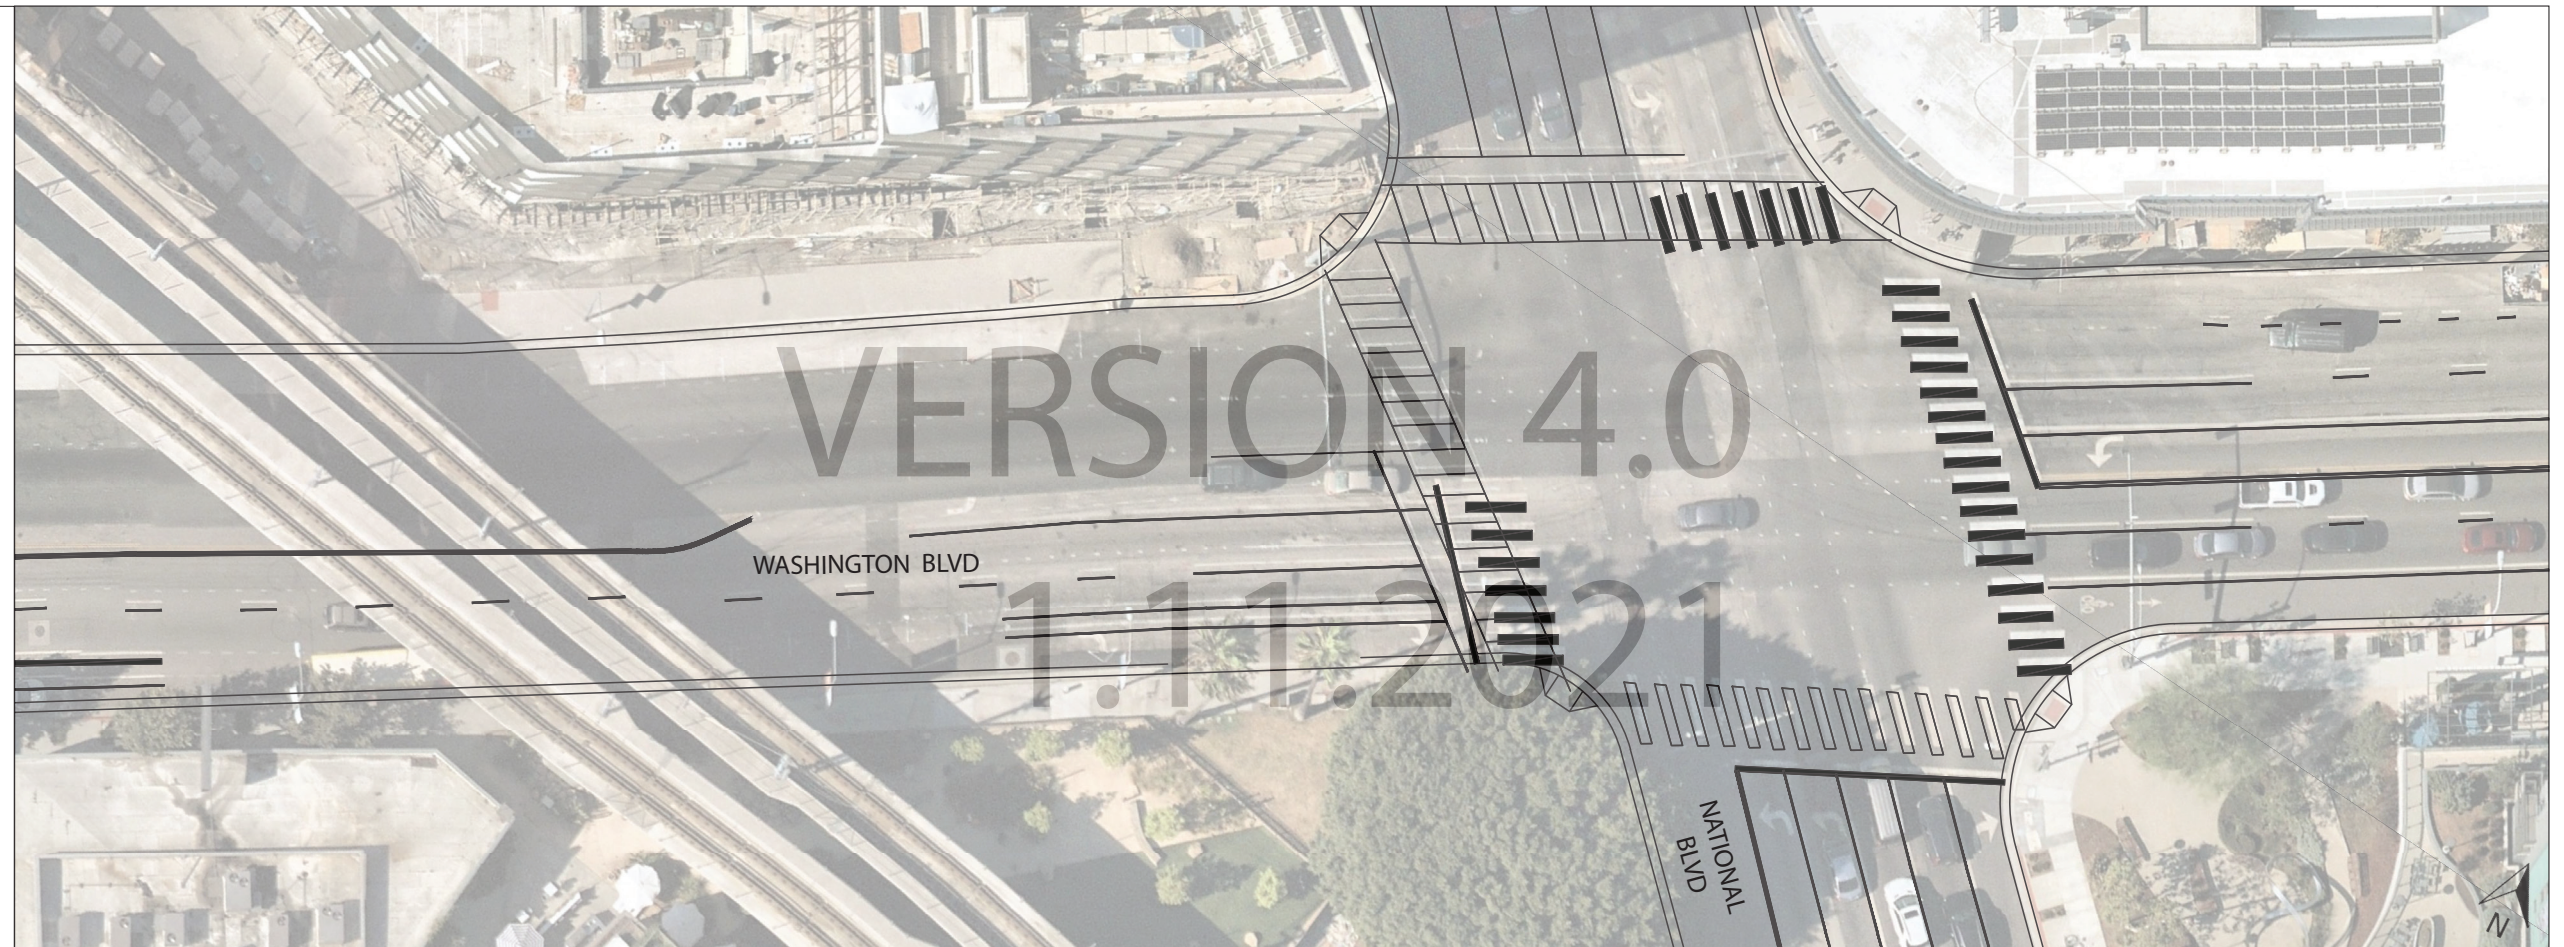

PROPOSED

TITLE:
CULVER CITY TACTICAL MOBILITY LANE

SEGMENT 'D':
LANDMARK STREET TO HELMS AVENUE

SCALE: 1/32" = 1' - 0"

SUBMITTAL:

V.0 12.01.2020

V.1 12.09.2020

V.2 12.11.2020


V.3 12.17.2020

V.4 01.08.2021

SEGMENT D PARKING

EXISTING SPACES: 50

PROPOSED SPACES: 13

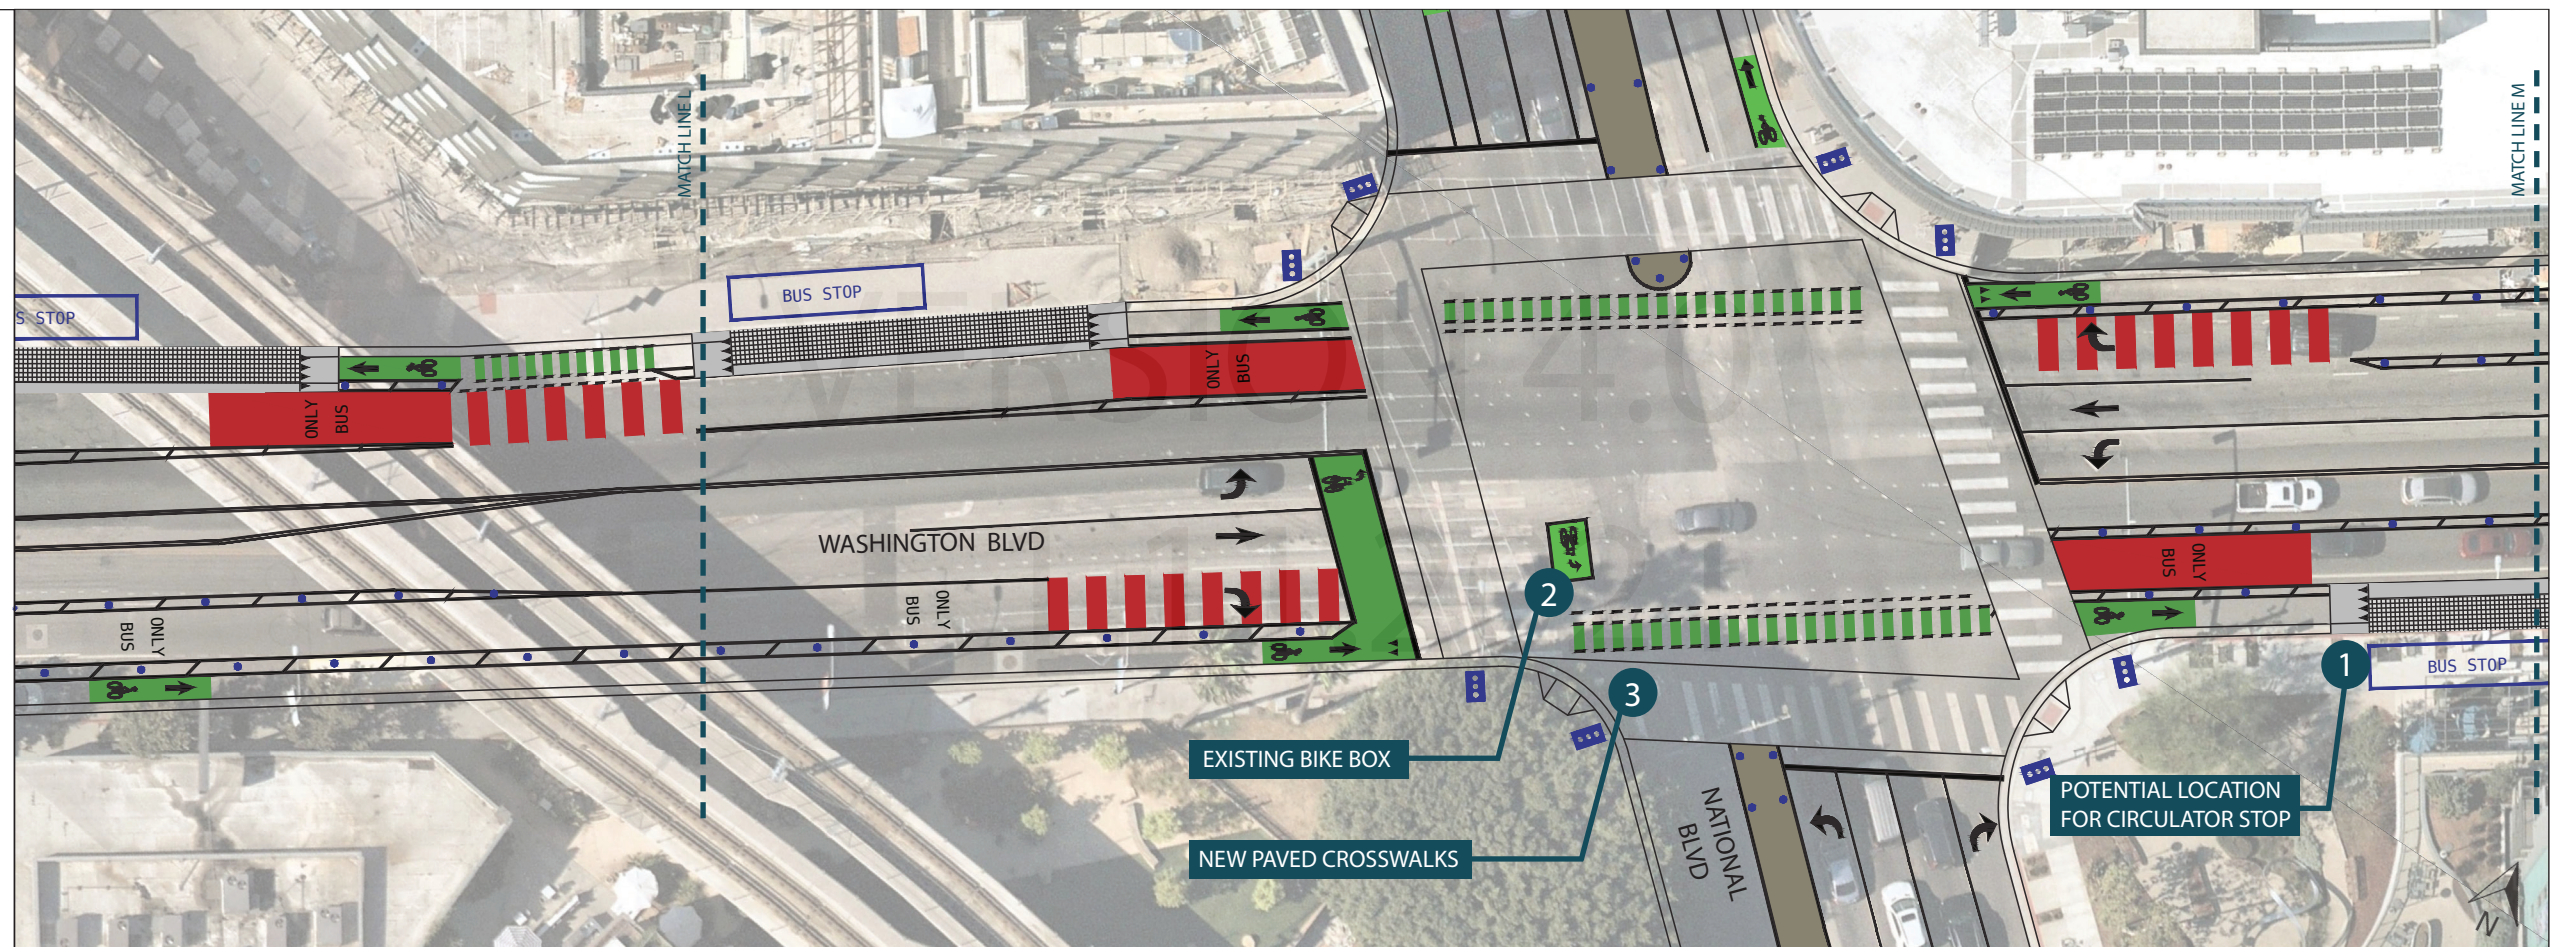

EXISTING

TITLE:
CULVER CITY TACTICAL MOBILITY LANE

SEGMENT 'D':
LANDMARK STREET TO HELMS AVENUE

SCALE: 1/32" = 1' - 0"

SUBMITTAL:
V.0 12.01.2020
V.1 12.09.2020
V.2 12.11.2020
V.3 12.17.2020
V.4 01.08.2021

KEY:

PED SPACE

NON-PED SPACE

OUTDOOR DINING

BIKE LANE

BUS LANE

DELINEATORS

STOP SIGNS

TRAFFIC SIGNAL

PROPOSED

TITLE:
CULVER CITY TACTICAL MOBILITY LANE

SEGMENT 'D':
LANDMARK STREET TO HELMS AVENUE

SCALE: 1/32" = 1' - 0"

SUBMITTAL:
V.0 12.01.2020
V.1 12.09.2020
V.2 12.11.2020
V.3 12.17.2020
V.4 01.08.2021

SEGMENT D PARKING
EXISTING SPACES: 50
PROPOSED SPACES: 13

STREETPLANS
Mission New York

MOVE
Culver CITY

Page 19 of 25

EXISTING

TITLE:
CULVER CITY TACTICAL MOBILITY LANE

SEGMENT 'D':
LANDMARK STREET TO HELMS AVENUE

SCALE: 1/32" = 1' - 0"

SUBMITTAL:

V.0 12.01.2020

V.1 12.09.2020

V.2 12.11.2020

V.3 12.17.2020

V.4 01.08.2021

KEY:

 PED SPACE  NON-PED SPACE

OUTDOOR DINING

BIKE LANE

 BUS LANE

- DELINEATORS

STOP SIGNS

TRAFFIC SIGNAL



PROPOSED

TITLE:
CULVER CITY TACTICAL MOBILITY LANE

SEGMENT 'D':
LANDMARK STREET TO HELMS AVENUE

SCALE: 1/32" = 1' - 0"

SUBMITTAL:

V.0 12.01.2020

V.1 12.09.2020

V.2 12.11.2020


V.3 12.17.2020


V.4 01.08.2021

SEGMENT D PARKING

EXISTING SPACES: 50

PROPOSED SPACES: 13

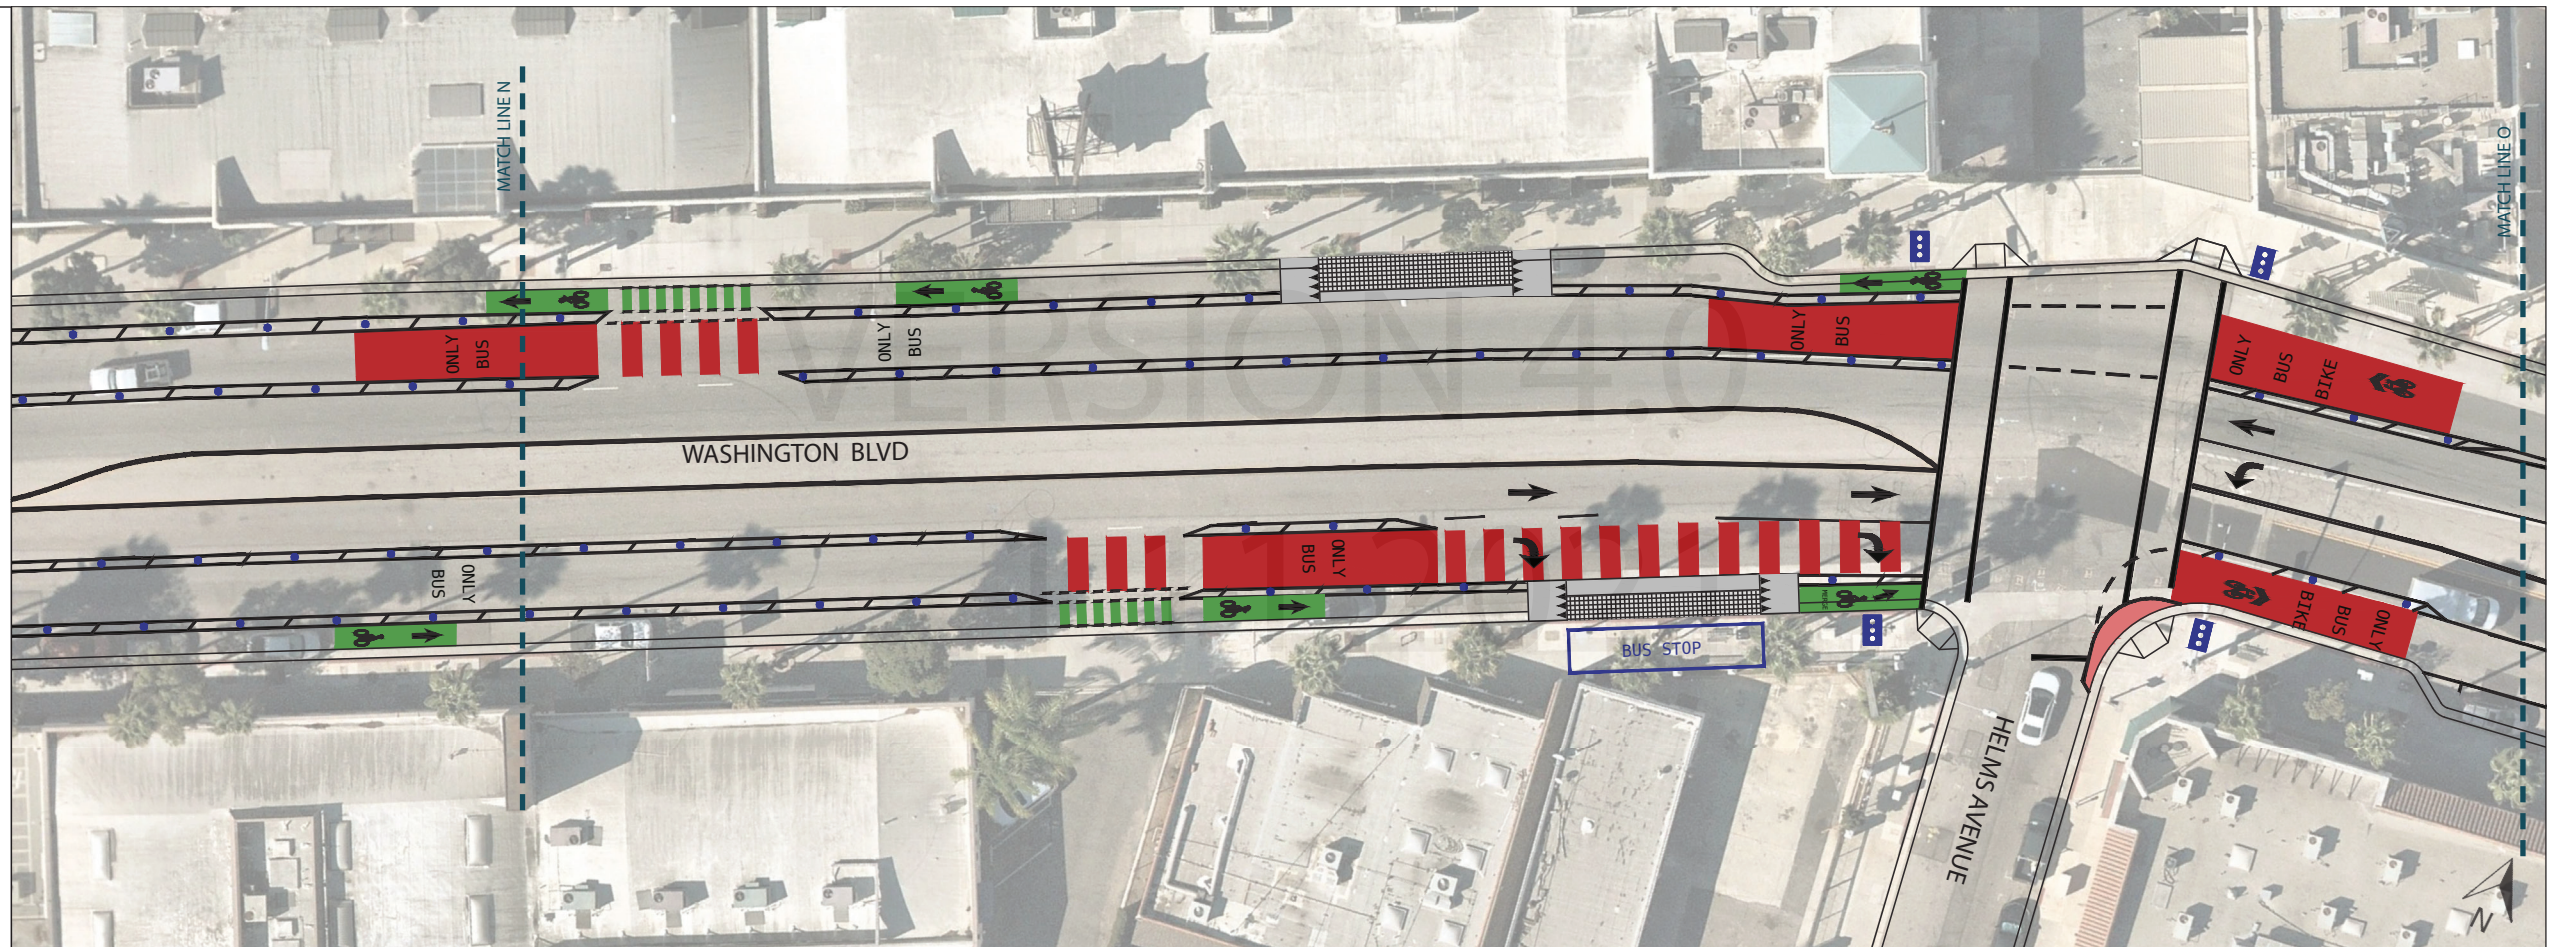

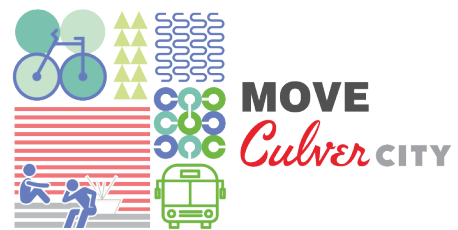

SEGMENT E

HELMS AVENUE - LA CIENEGA AVENUE

EXISTING

TITLE:

CULVER CITY TACTICAL MOBILITY LANE

SEGMENT 'E':

HELMS AVENUE TO LA CIENEGA BLVD

SCALE:

1/32" = 1' - 0"

SUBMITTAL:

V.0 12.01.2020

V.1 12.09.2020

V.2 12.11.2020

V.3 12.17.2020

V.4 01.08.2021

KEY:

PED SPACE

NON-PED SPACE

OUTDOOR DINING

BIKE LANE

BUS LANE

DELINEATORS

STOP SIGNS

TRAFFIC SIGNAL

PROPOSED

TITLE:

CULVER CITY TACTICAL MOBILITY LANE

SEGMENT 'E':

HELMS AVENUE TO LA CIENEGA BLVD

SCALE:

1/32" = 1' - 0"

SUBMITTAL:

V.0 12.01.2020

V.1 12.09.2020

V.2 12.11.2020

V.3 12.17.2020

V.4 01.08.2021

SEGMENT E PARKING

EXISTING SPACES: 79

PROPOSED SPACES: 78

STREETPLANS


MIAMI

NEW YORK

MOVE

Culver CITY

Page 22 of 25

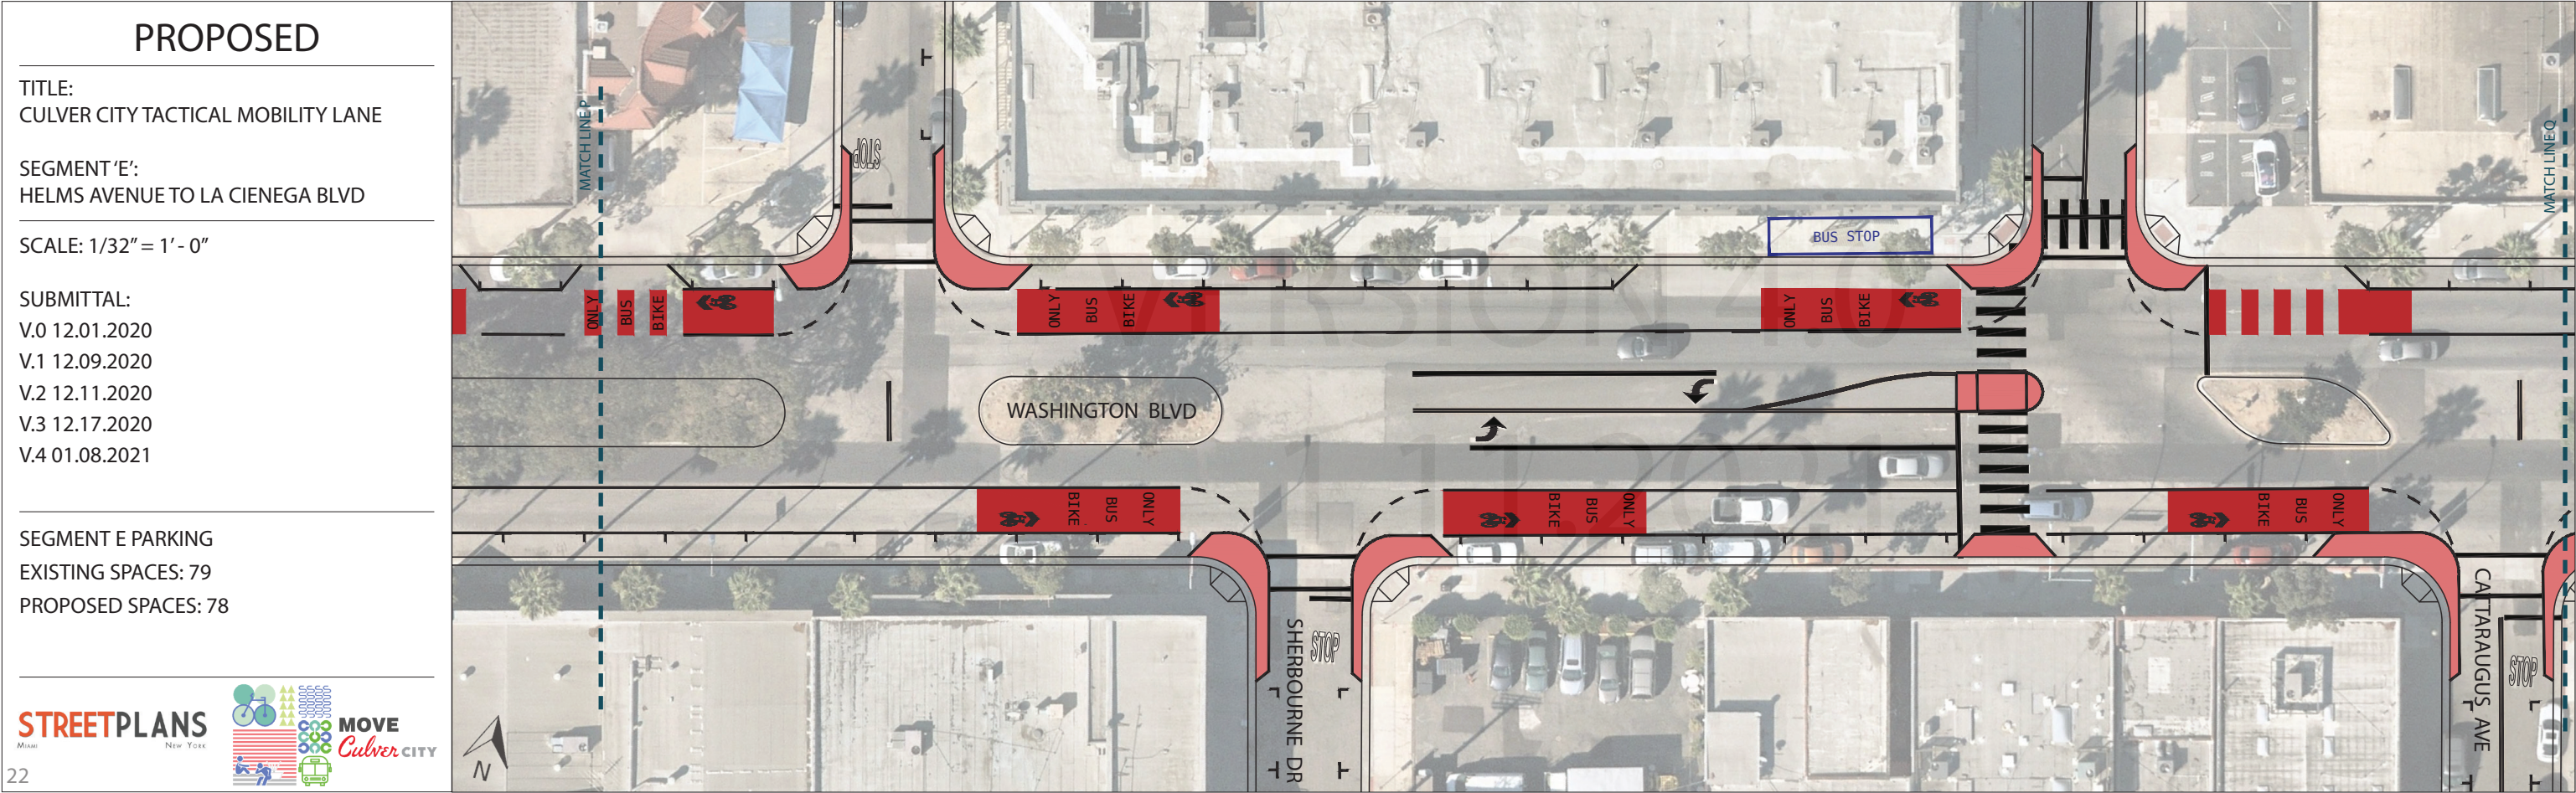

EXISTING

TITLE:

CULVER CITY TACTICAL MOBILITY LANE

SEGMENT 'E':

HELMS AVENUE TO LA CIENEGA BLVD

SCALE:

1/32" = 1' - 0"

SUBMITTAL:

V.0 12.01.2020

V.1 12.09.2020

V.2 12.11.2020

V.3 12.17.2020

V.4 01.08.2021

KEY:

PED SPACE

NON-PED SPACE

OUTDOOR DINING

BIKE LANE

BUS LANE

DELINEATORS

STOP SIGNS

TRAFFIC SIGNAL

PROPOSED

TITLE:

CULVER CITY TACTICAL MOBILITY LANE

SEGMENT 'E':

HELMS AVENUE TO LA CIENEGA BLVD

SCALE:

1/32" = 1' - 0"

SUBMITTAL:

V.0 12.01.2020

V.1 12.09.2020

V.2 12.11.2020

V.3 12.17.2020

V.4 01.08.2021

SEGMENT E PARKING

EXISTING SPACES: 79

PROPOSED SPACES: 78

STREETPLANS

MIAMI

NEW YORK

MOVE

Culver CITY

Page 24 of 25

