





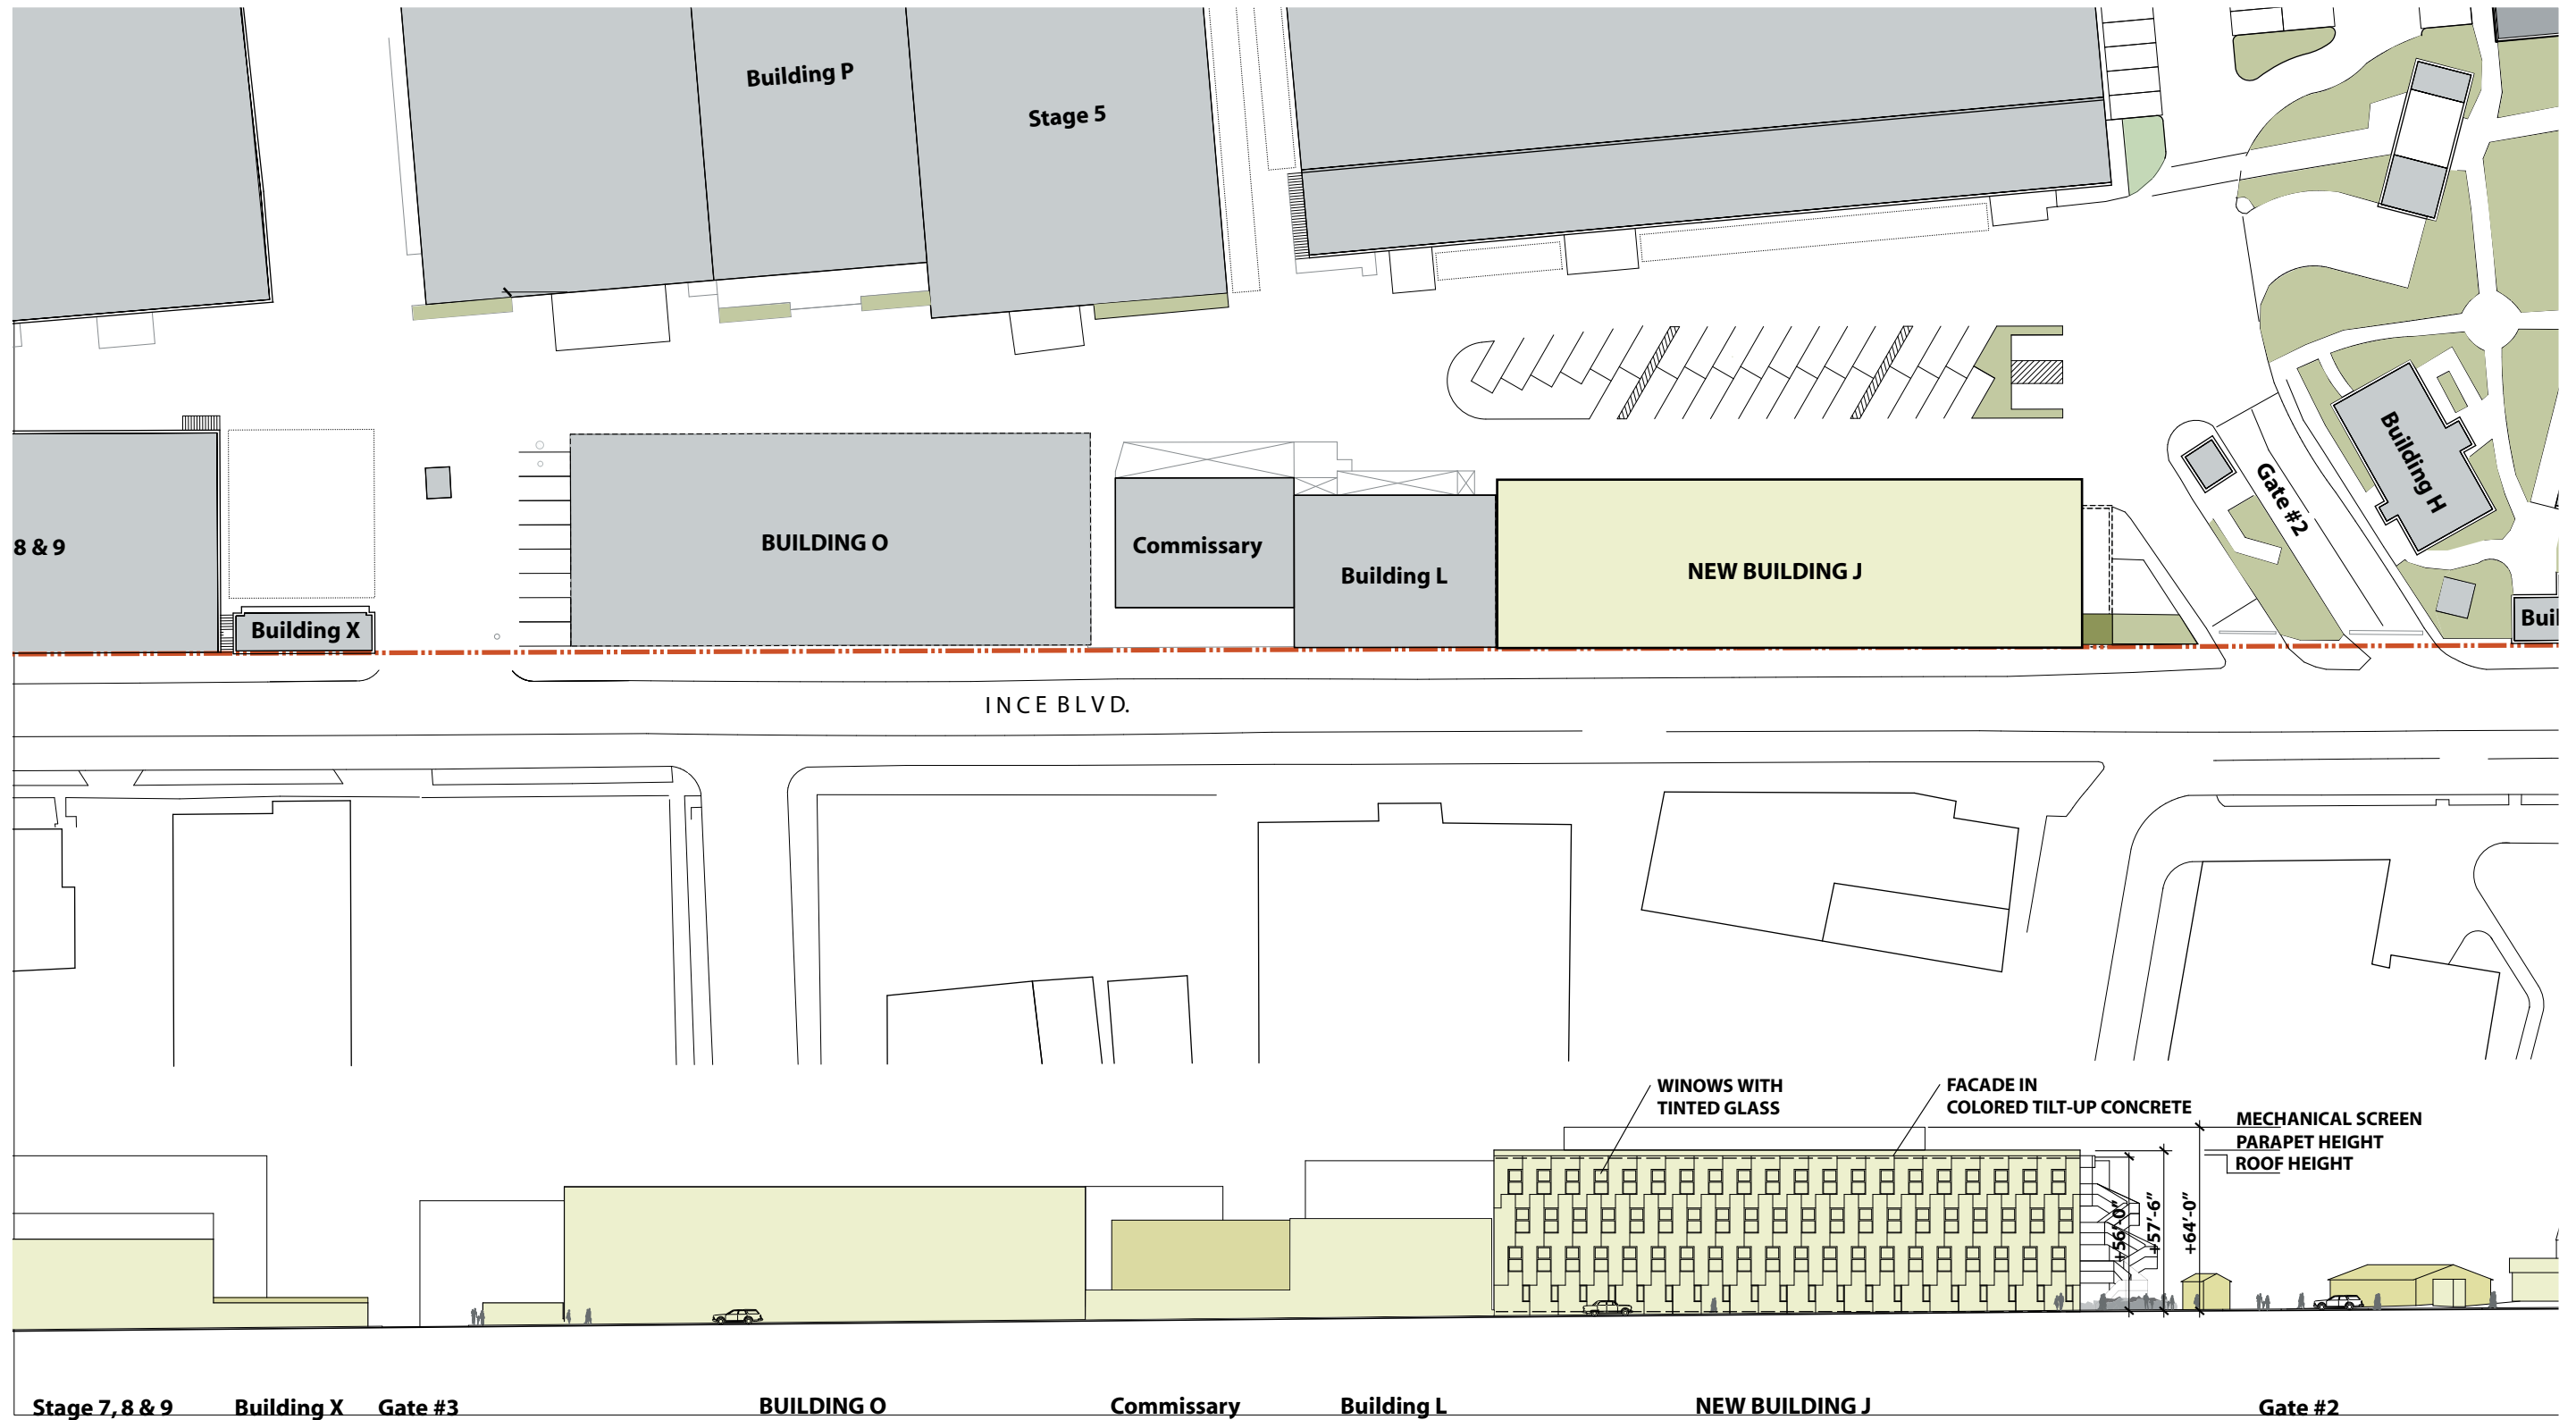


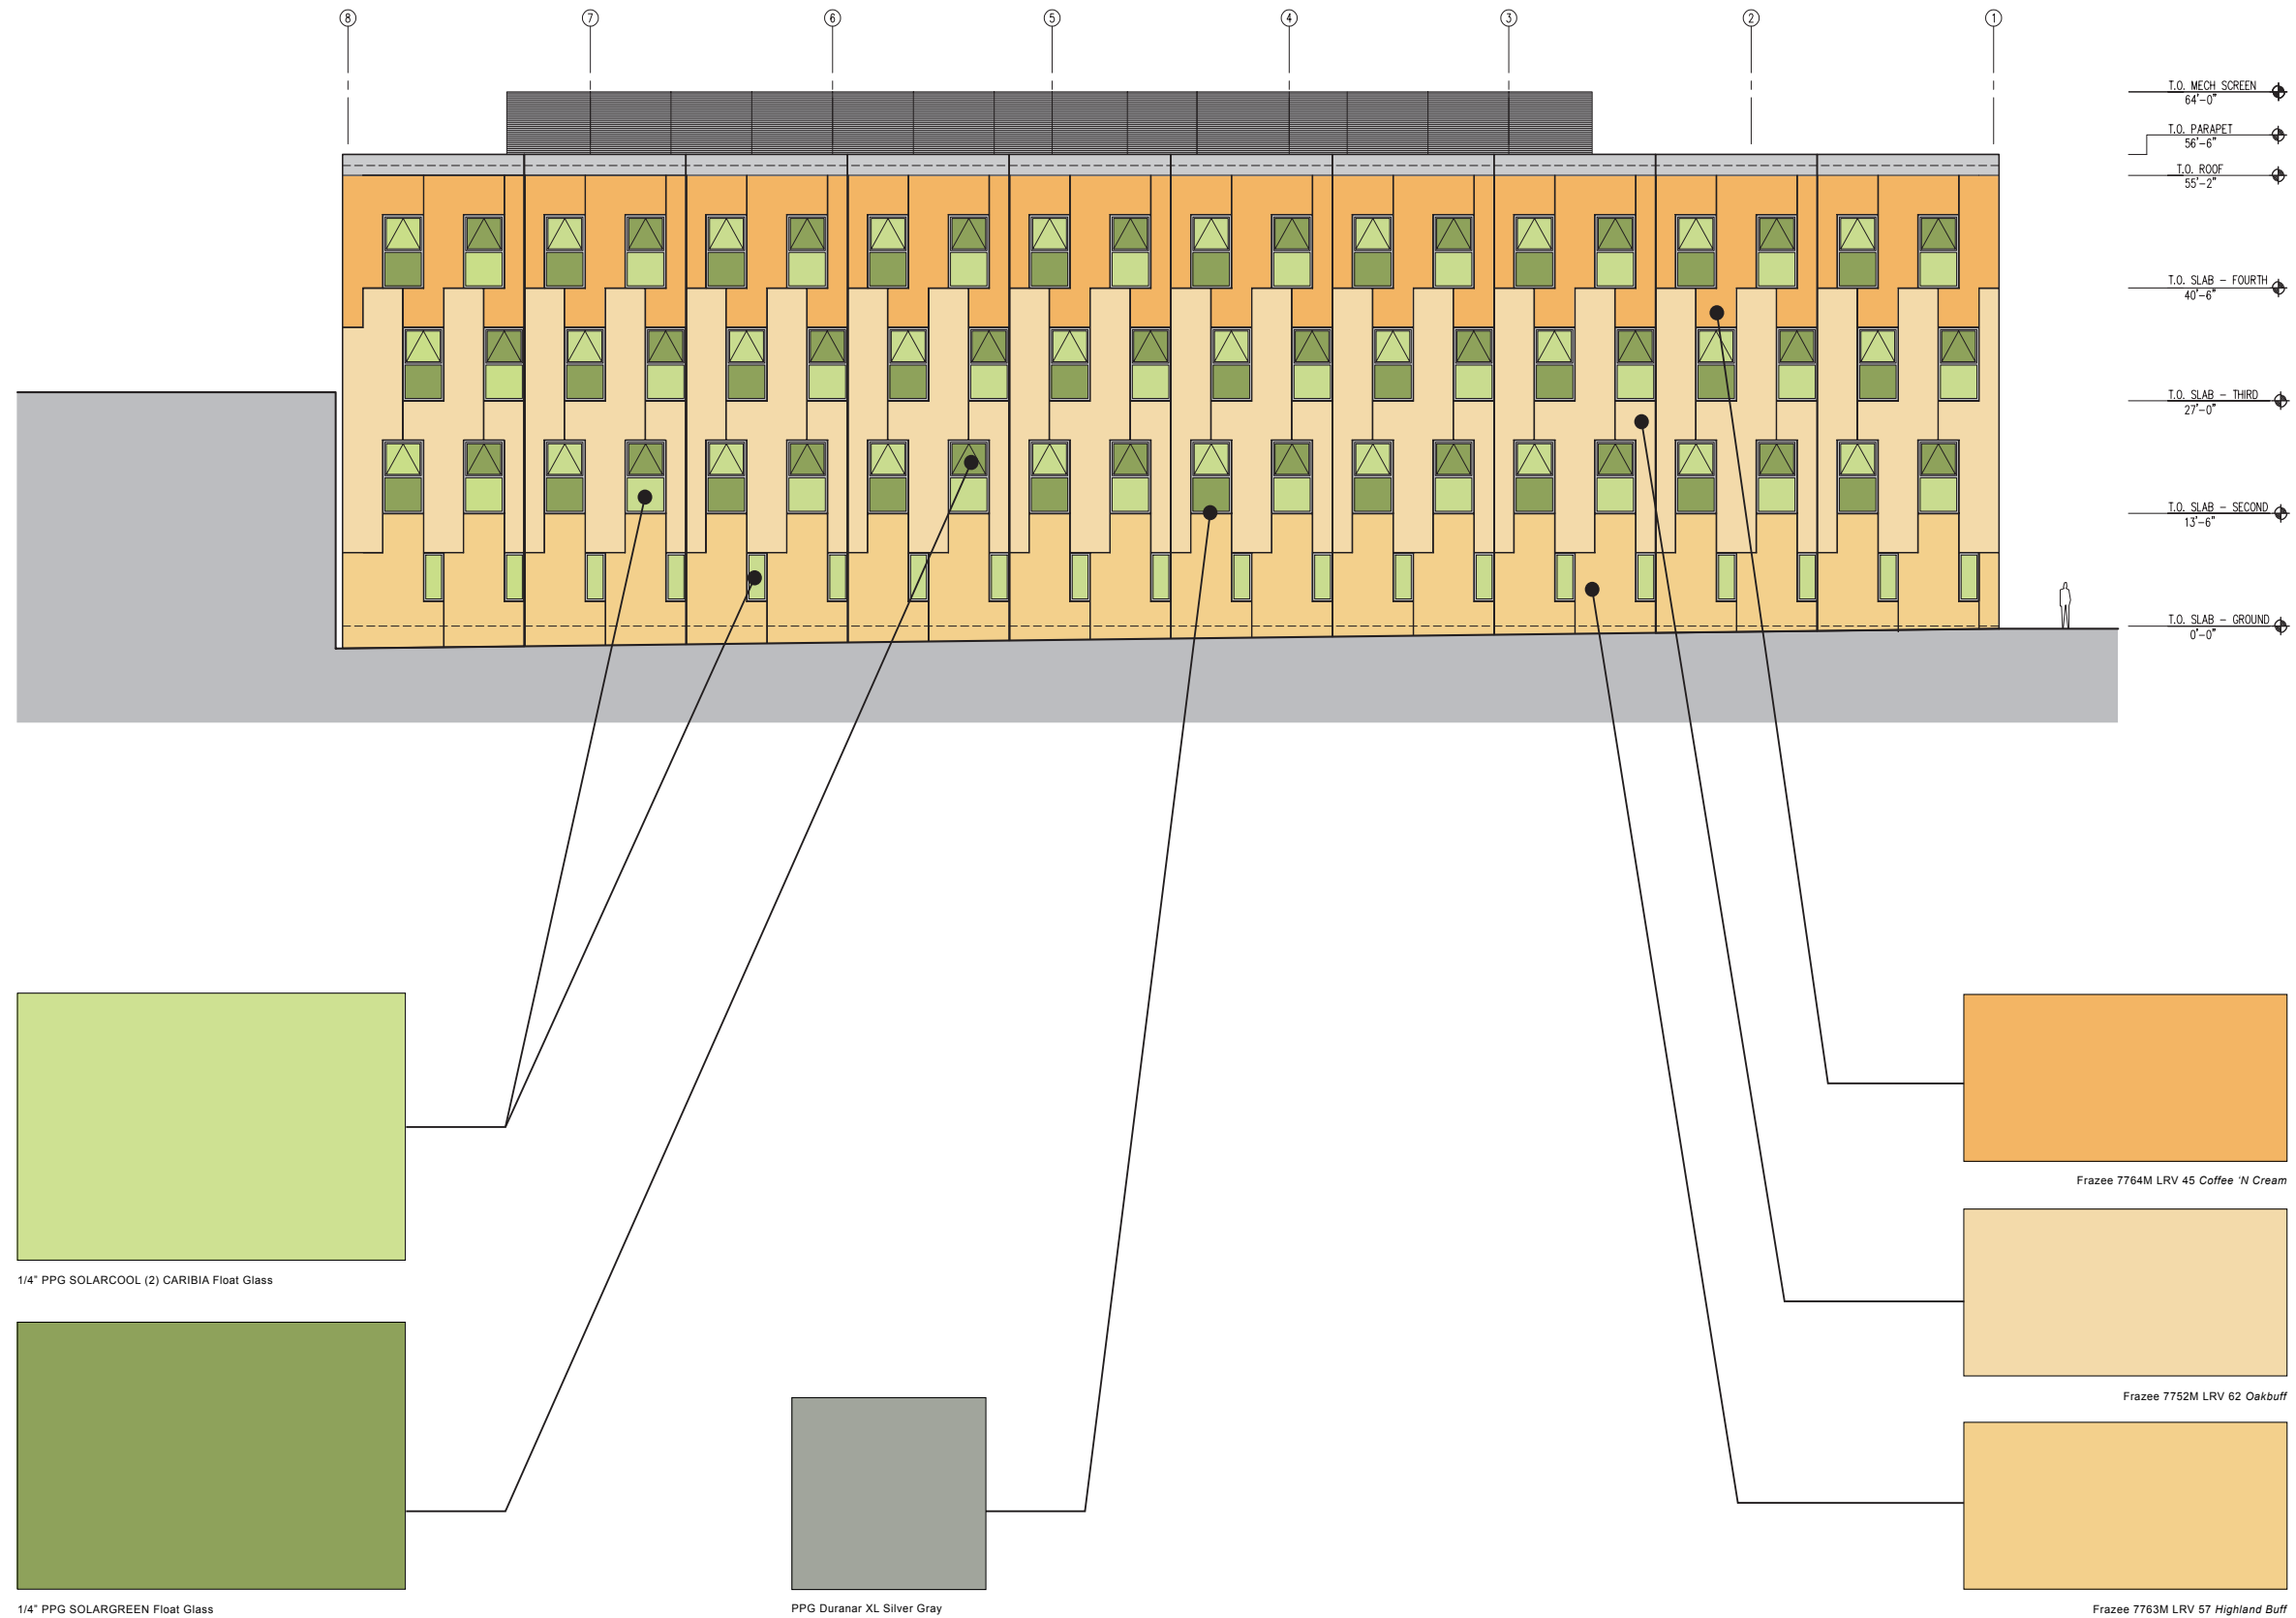

 


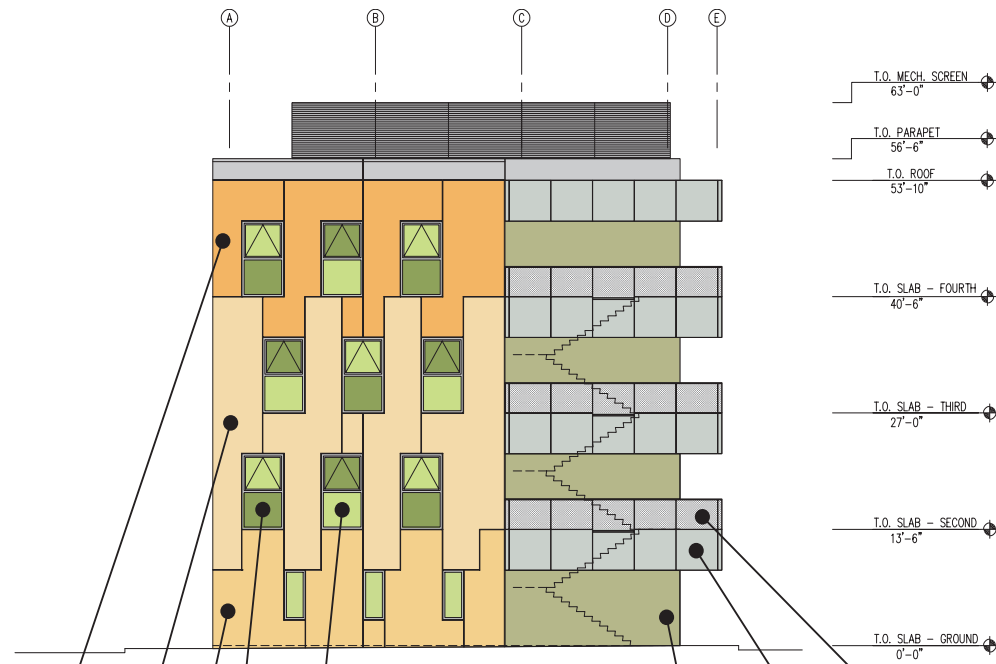


Frazee 7764M LRV 45 Coffee 'N Cream

 


Frazee 7752M LRV 62 Oakbuff

 


Frazee 7763M LRV 57 Highland Buff

 


1/4" PPG SOLARCOOL (2) CARIBIA Float Glass

 

1/4" PPG SOLARGREEN Float Glass

 


Frazee 8174W LRV 41 Fenland


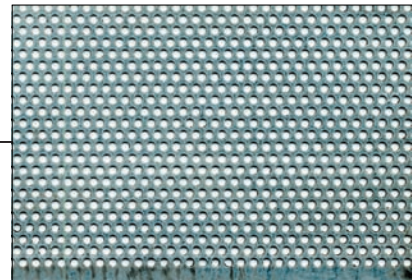


Perforated Galvanized Metal Panel






Galvanized Metal Panel

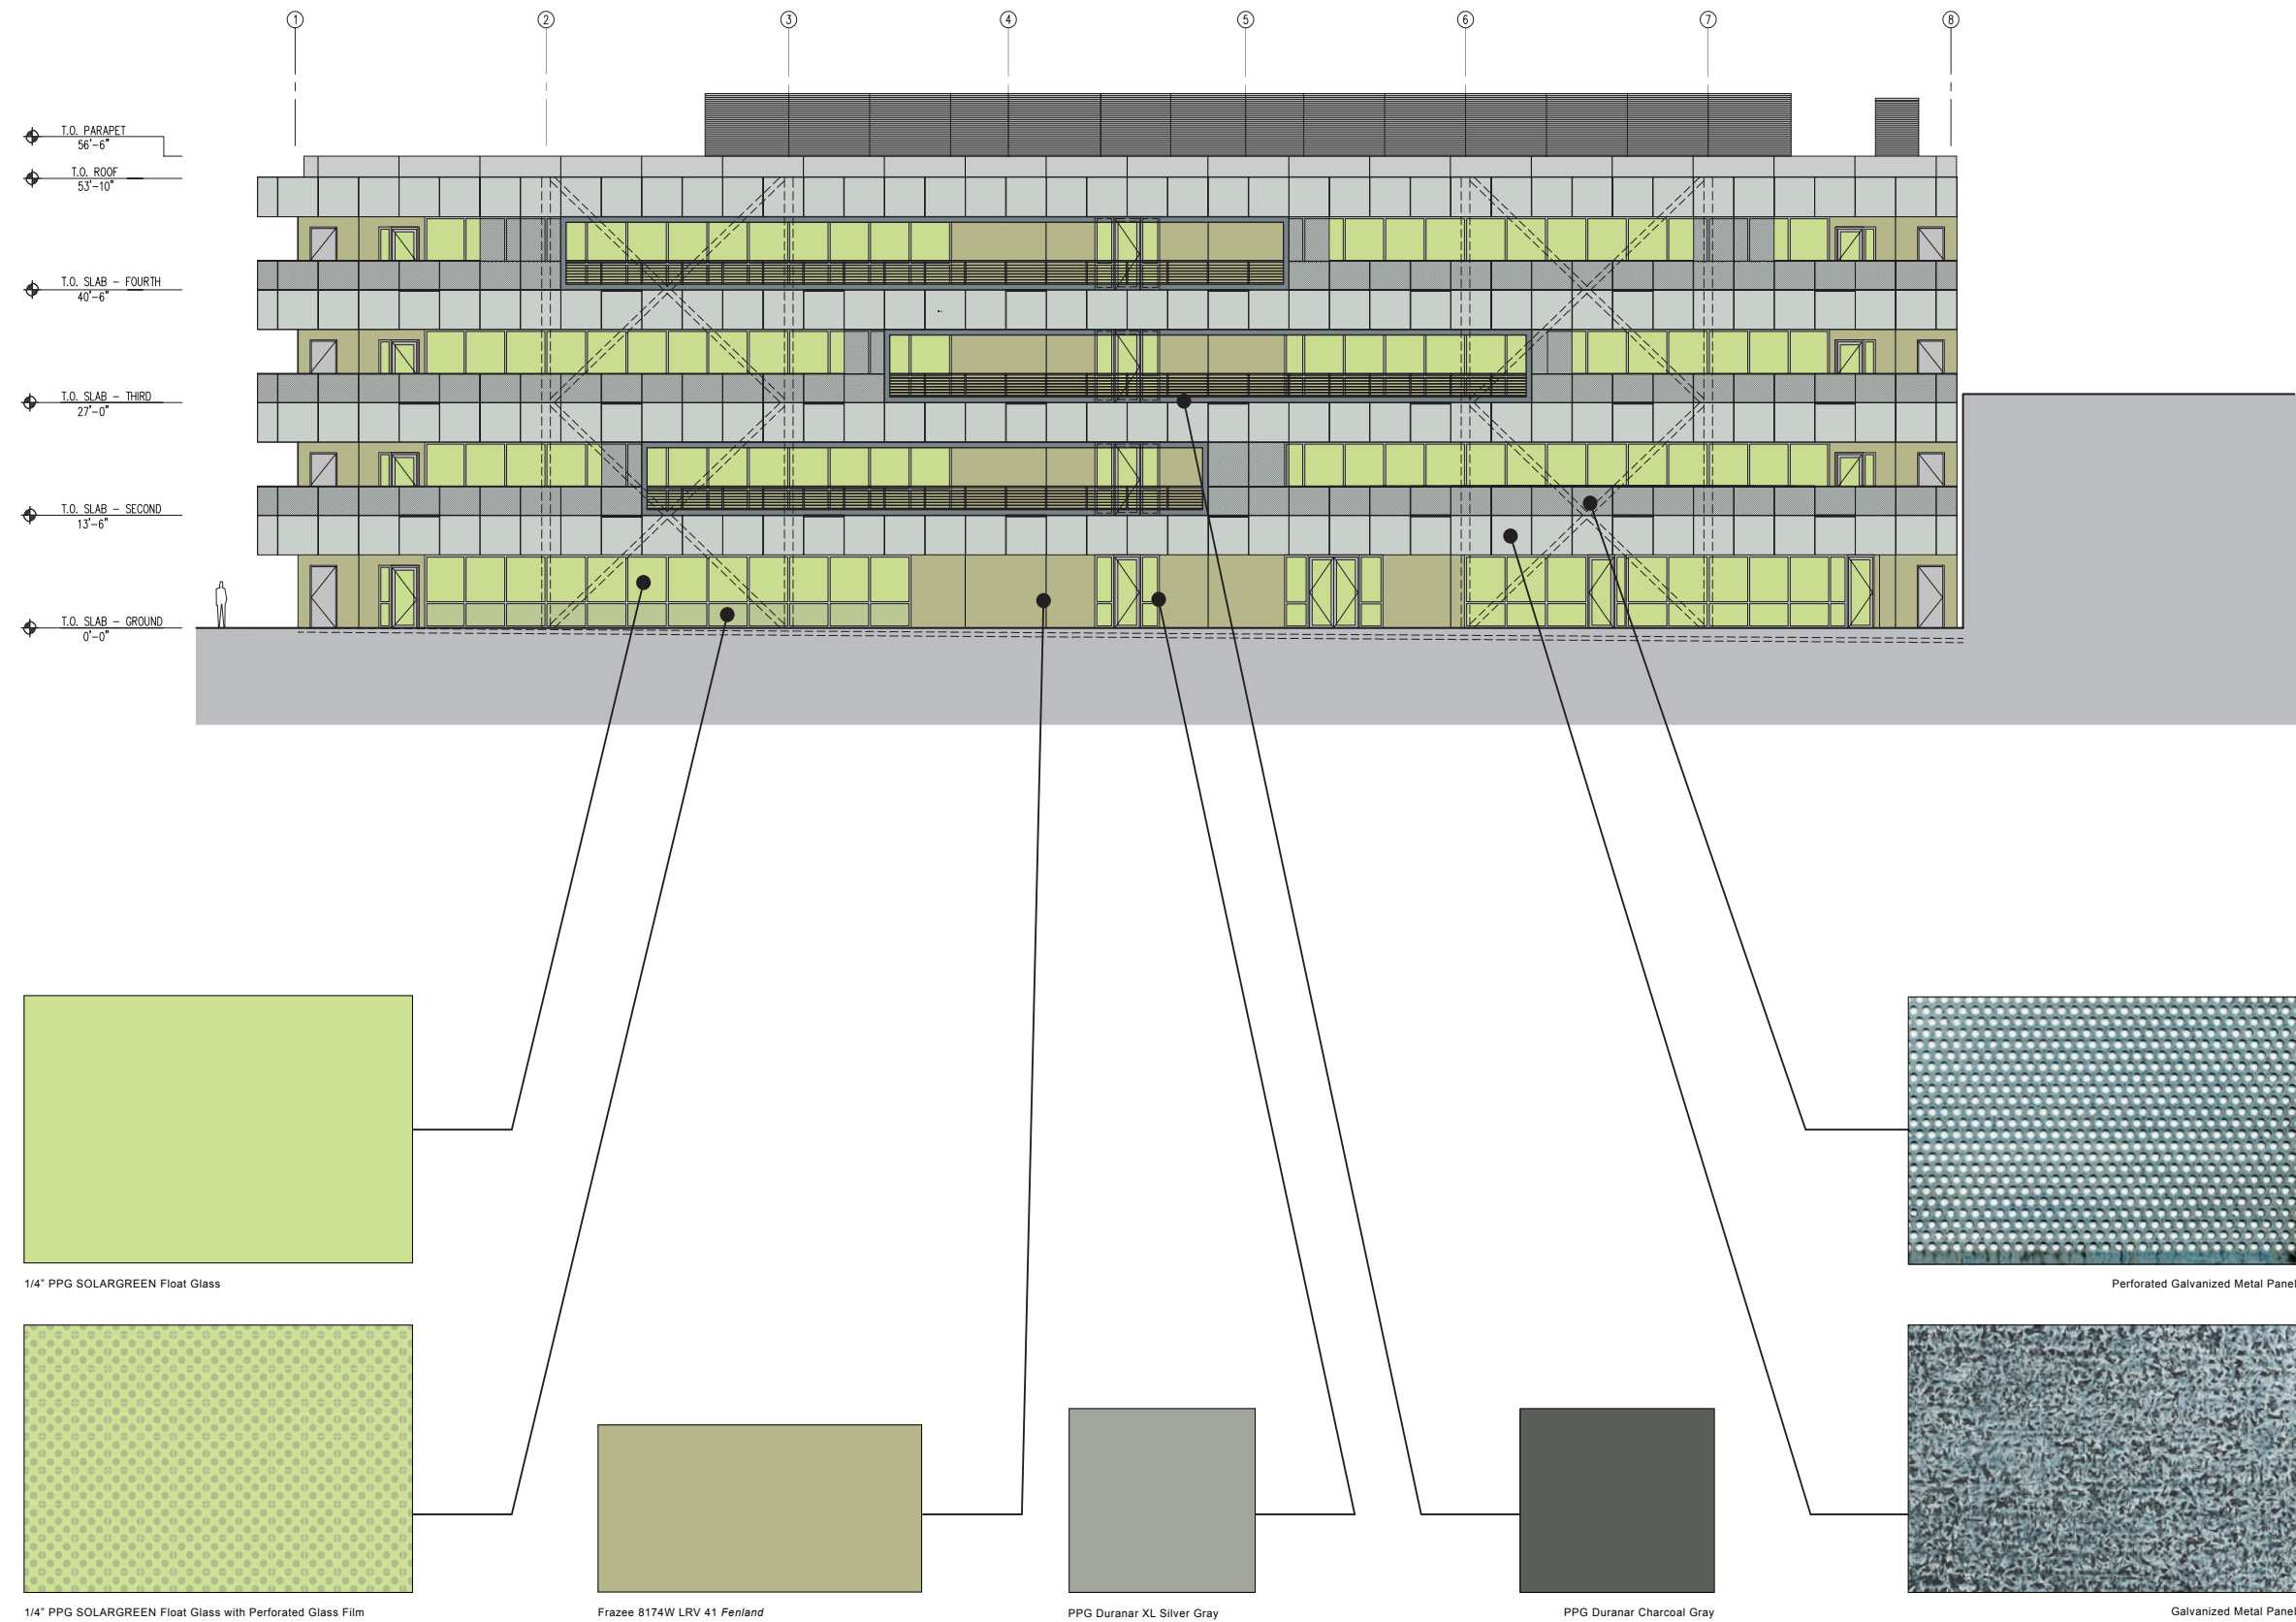

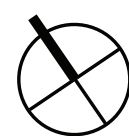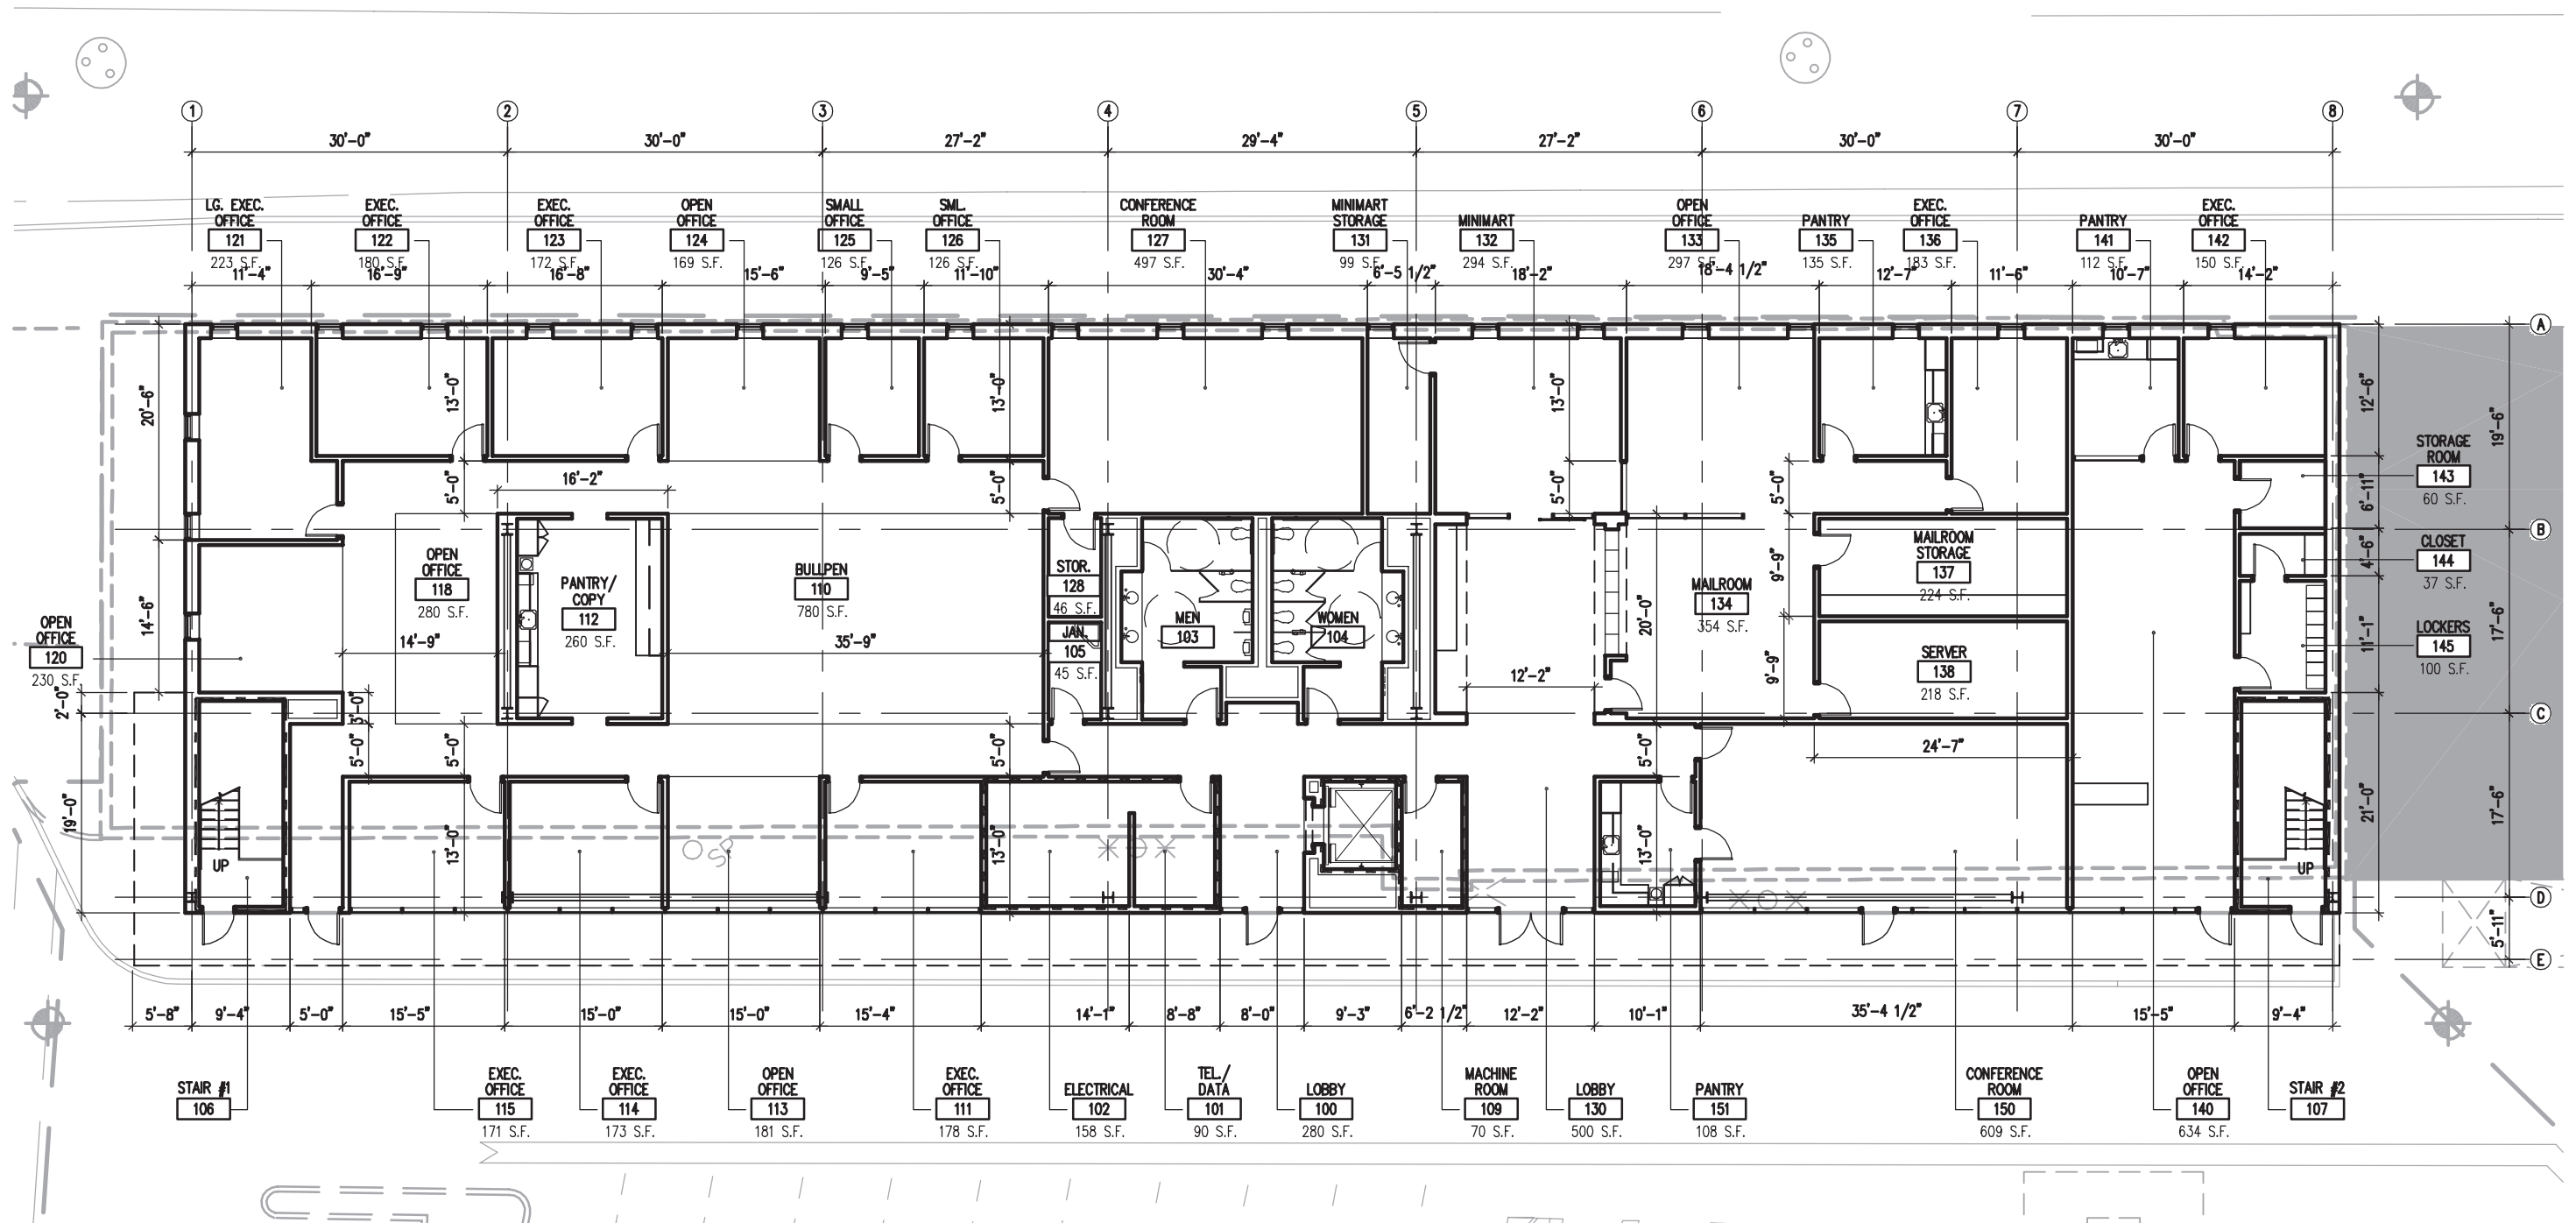




Scale: 1/16"=1'-0"

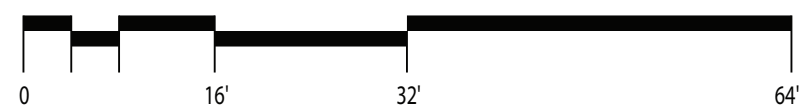

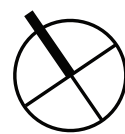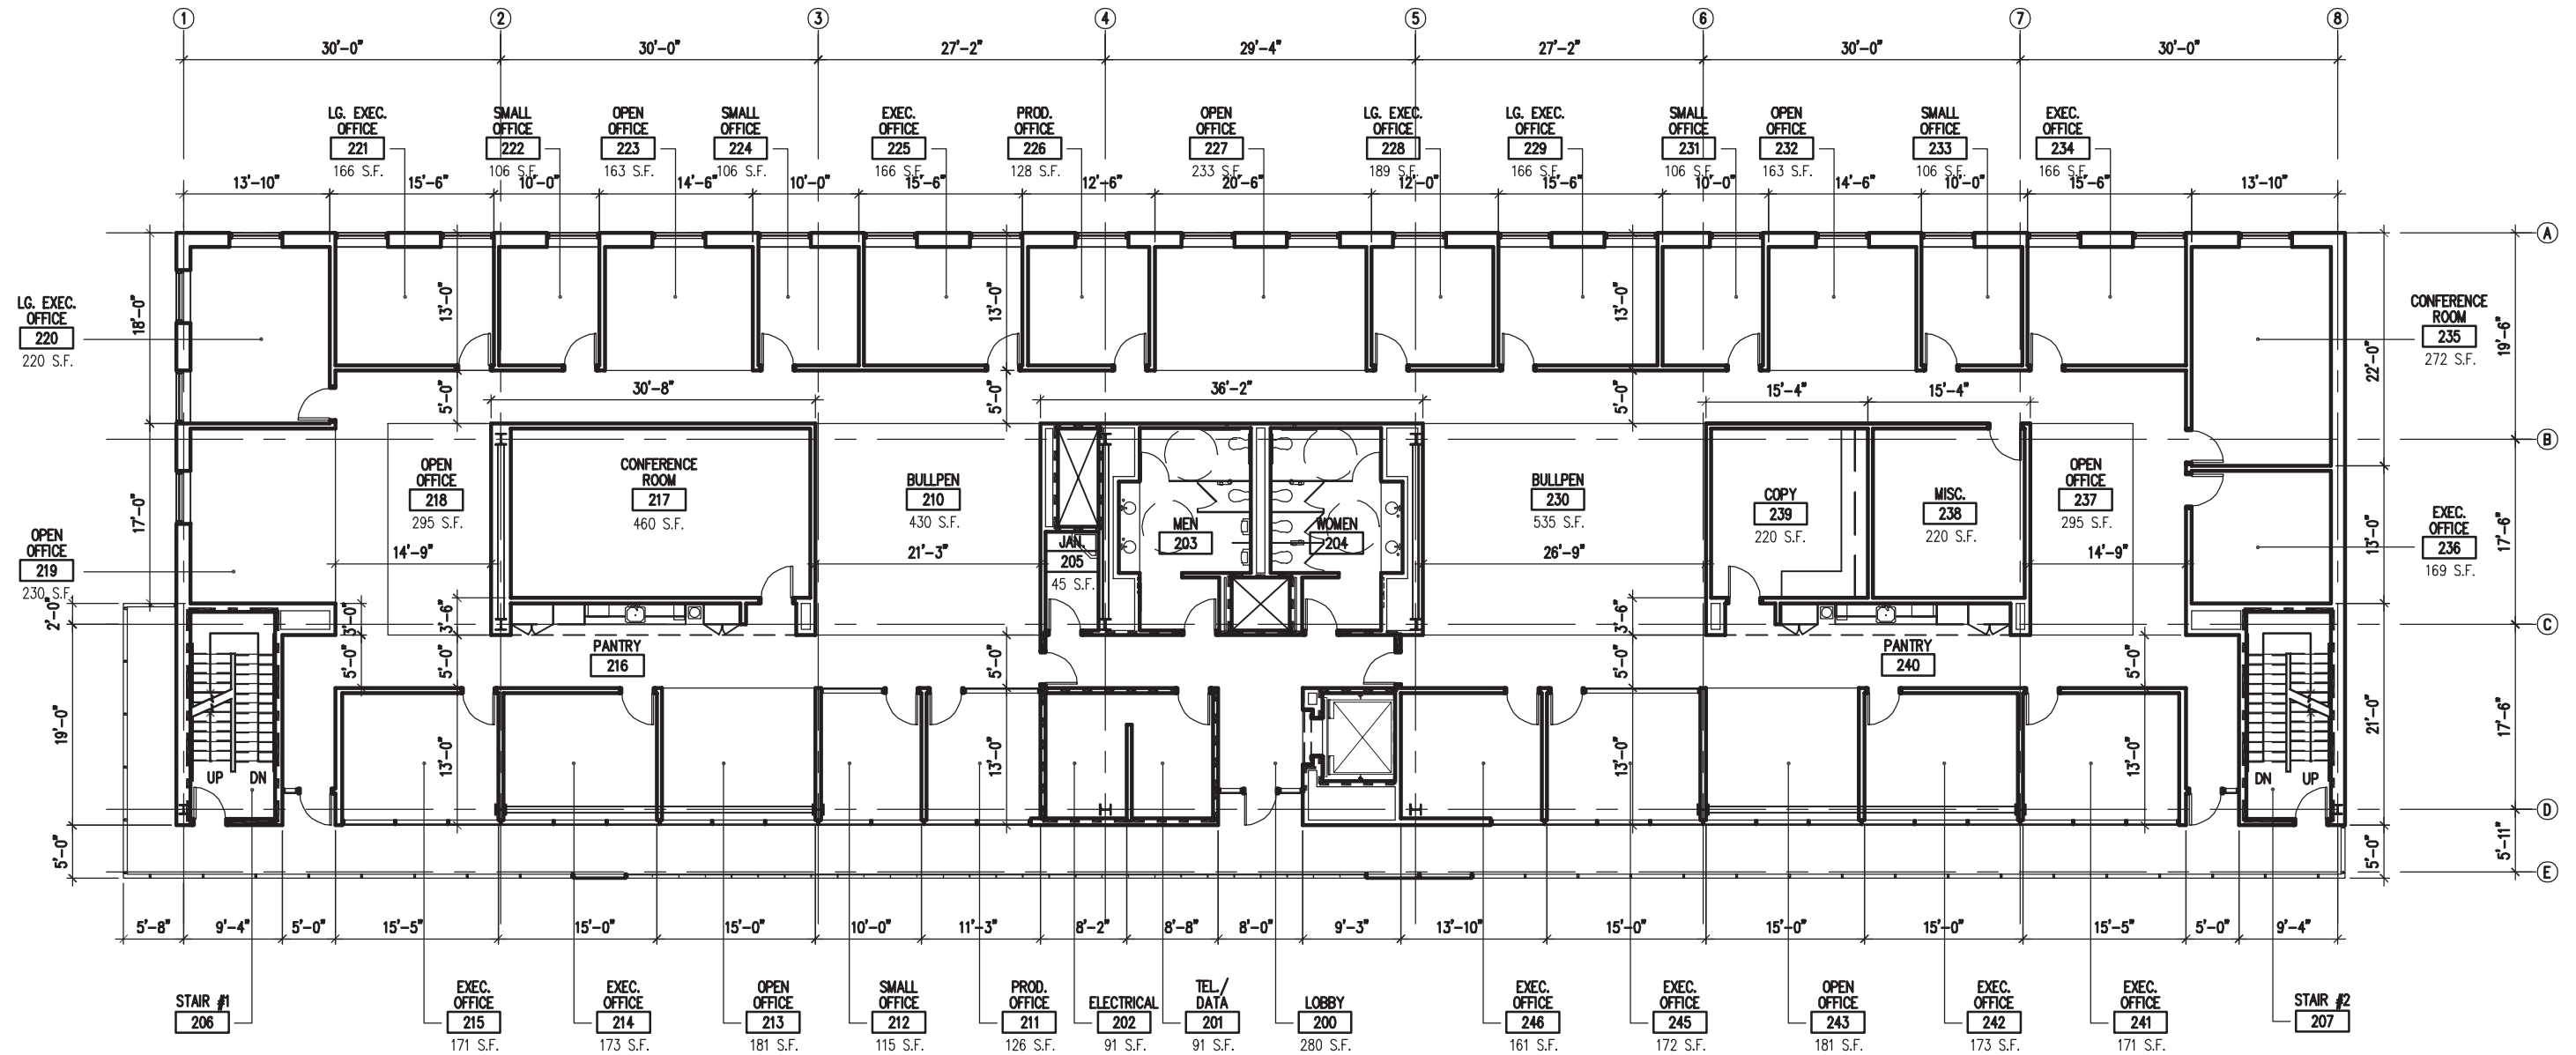



Scale: 1/16"=1'-0"

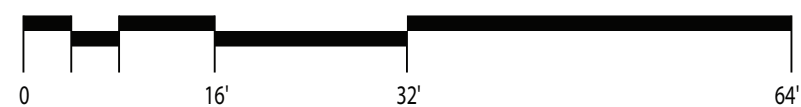


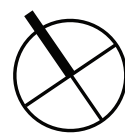
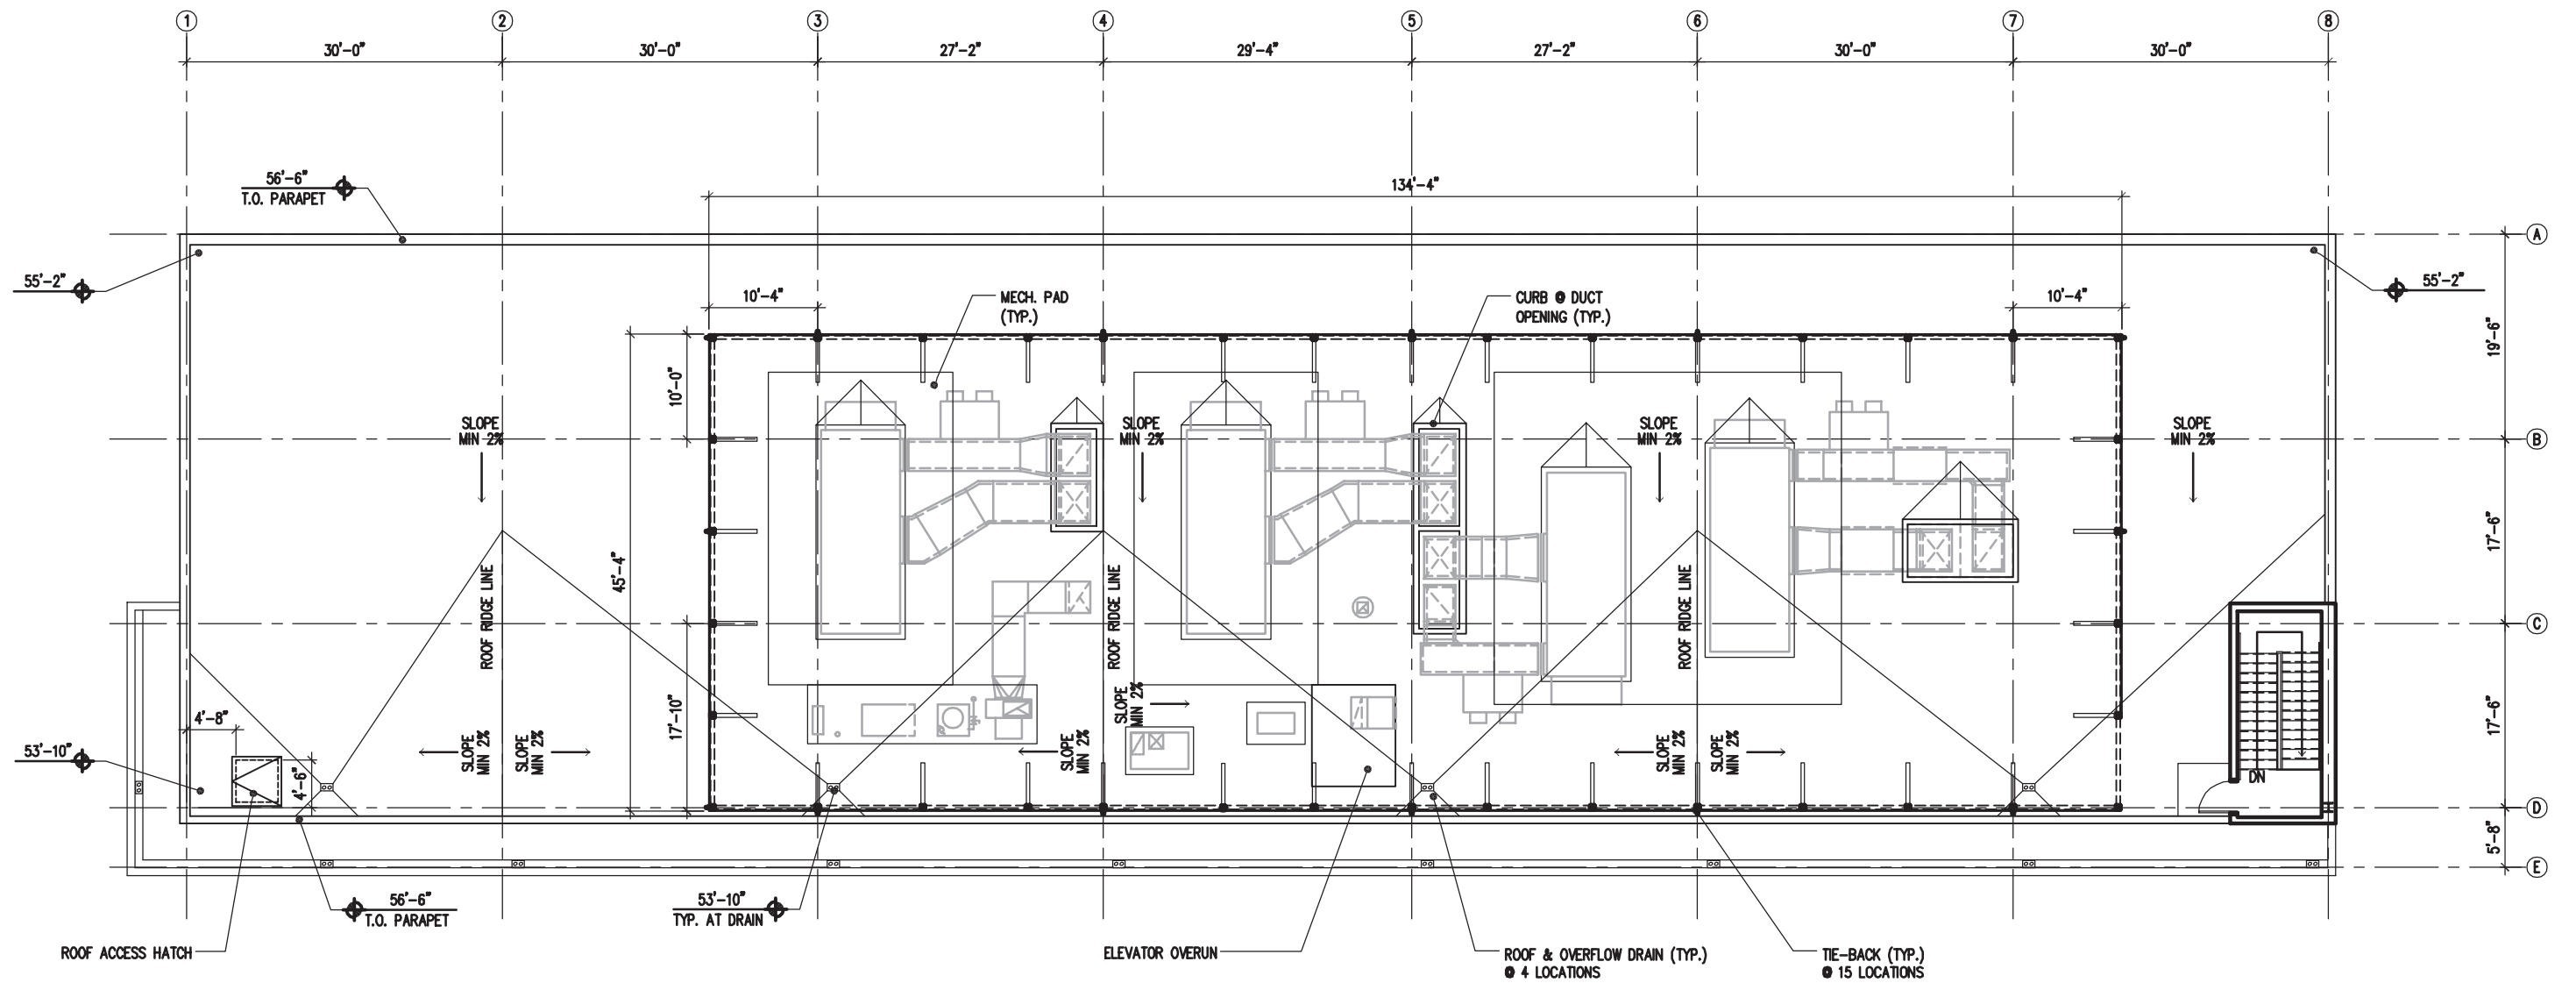


Scale: 1/16"=1'-0"

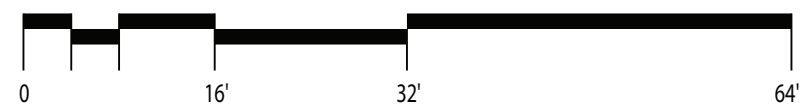

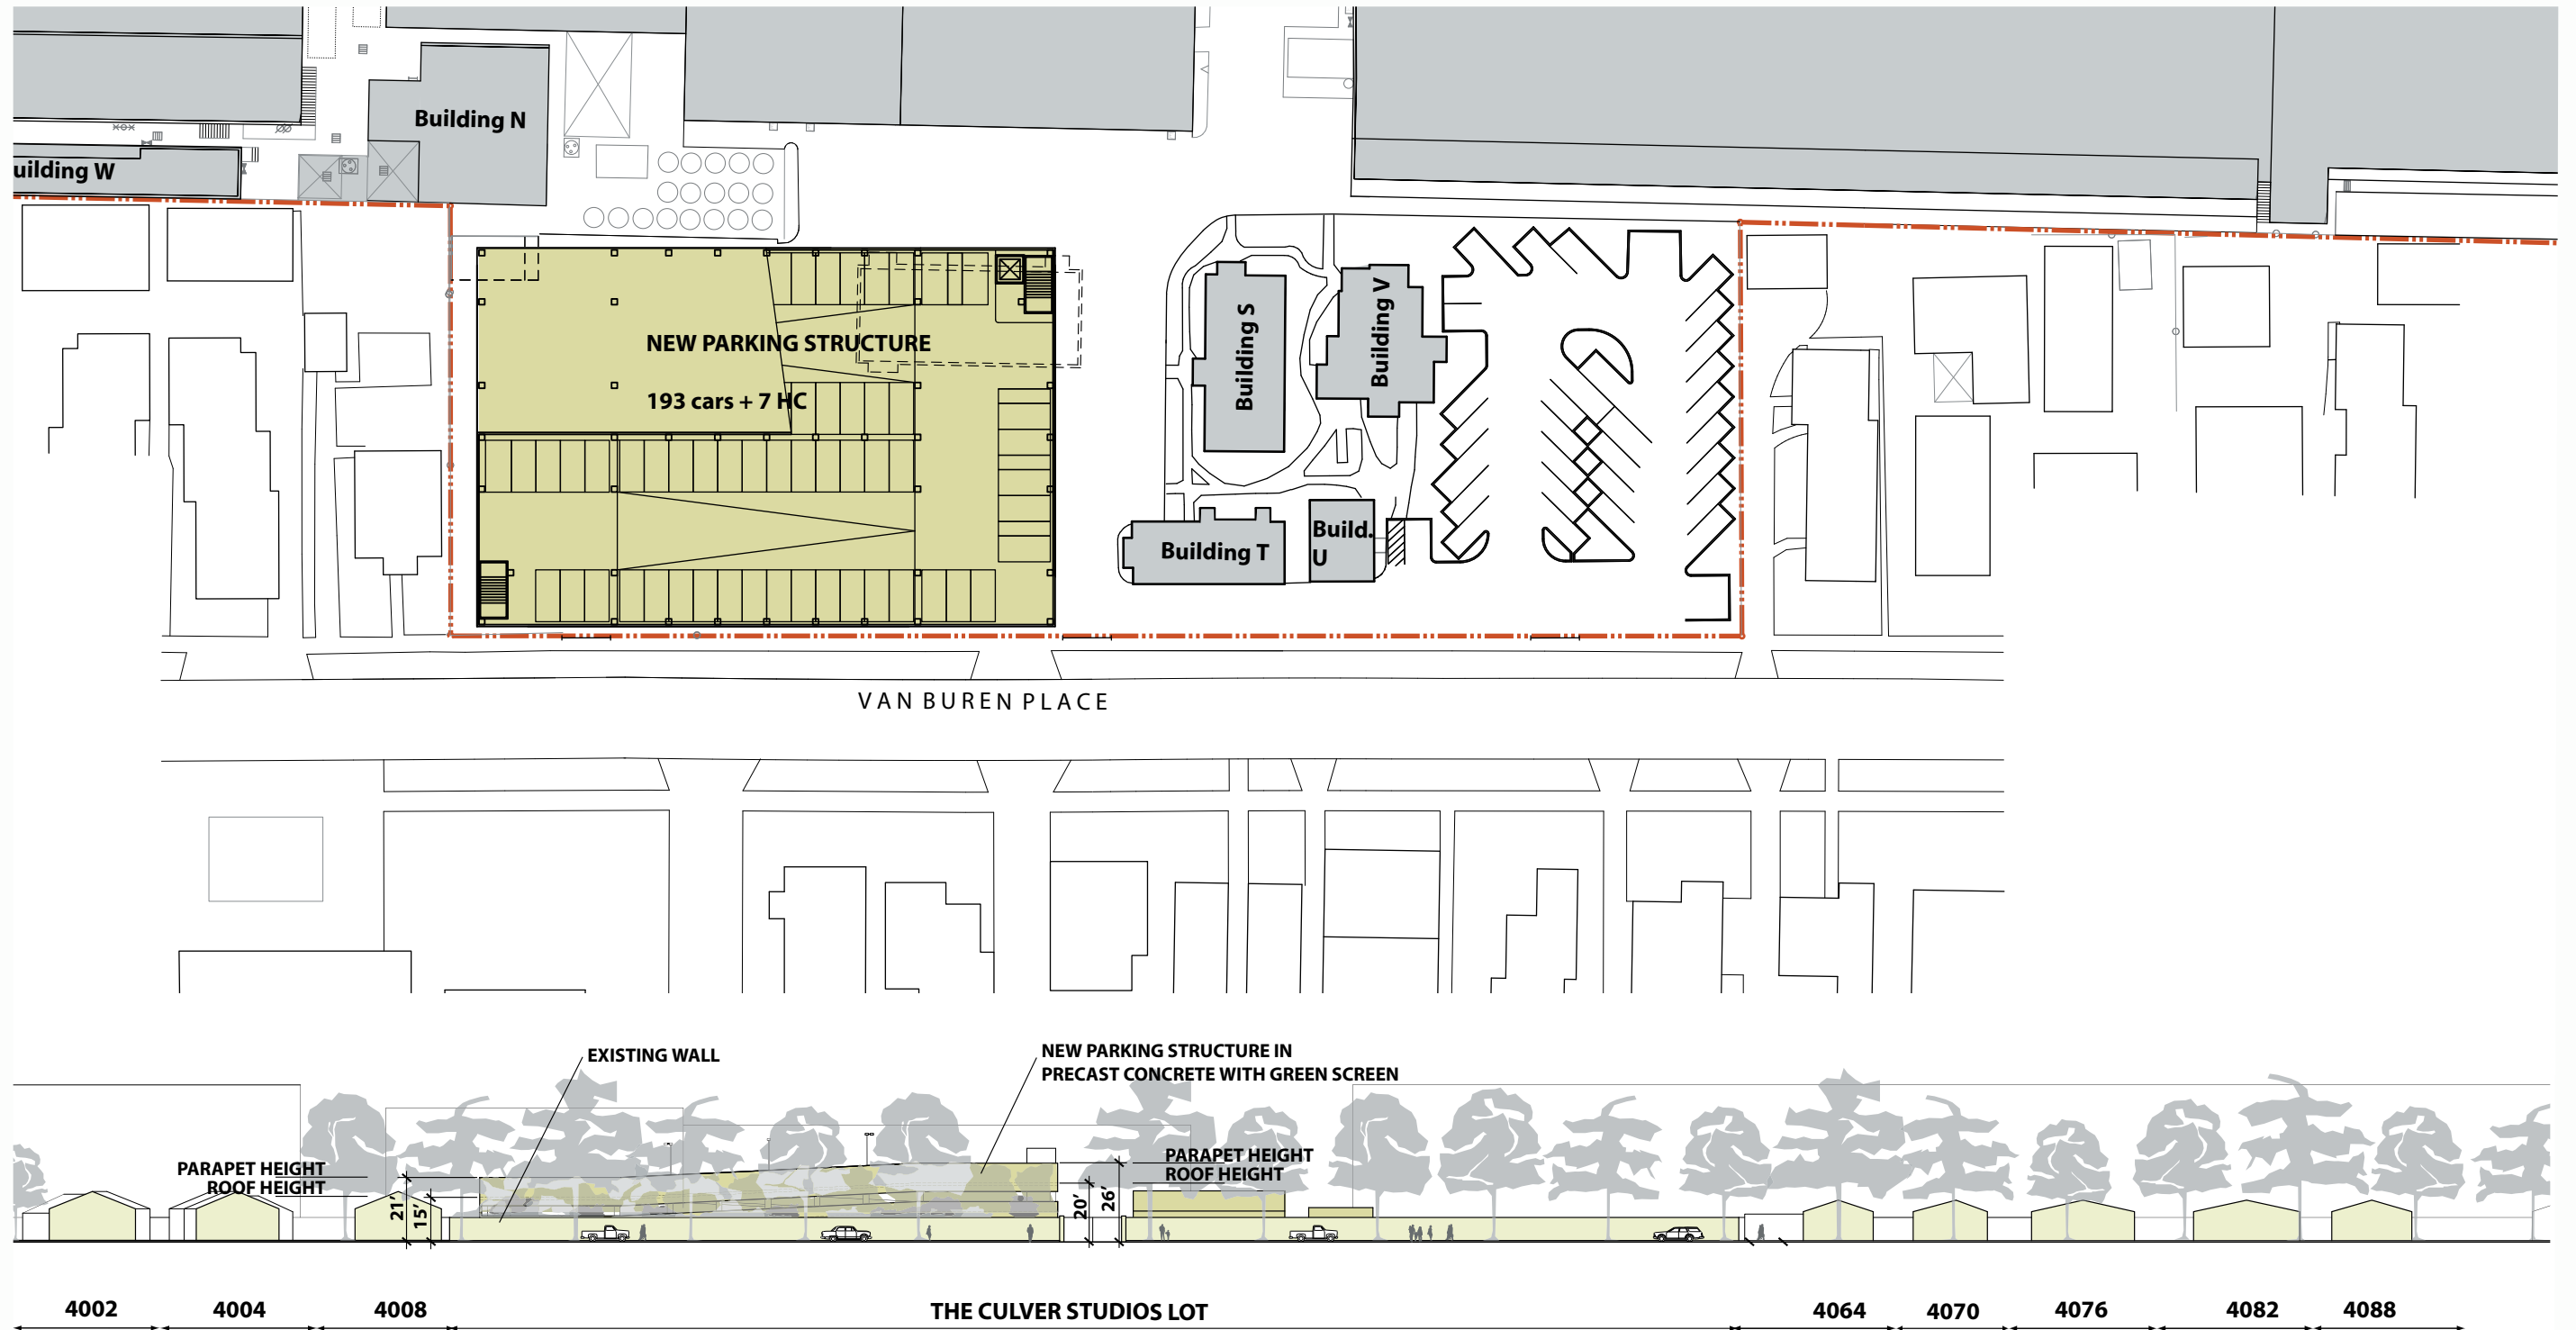

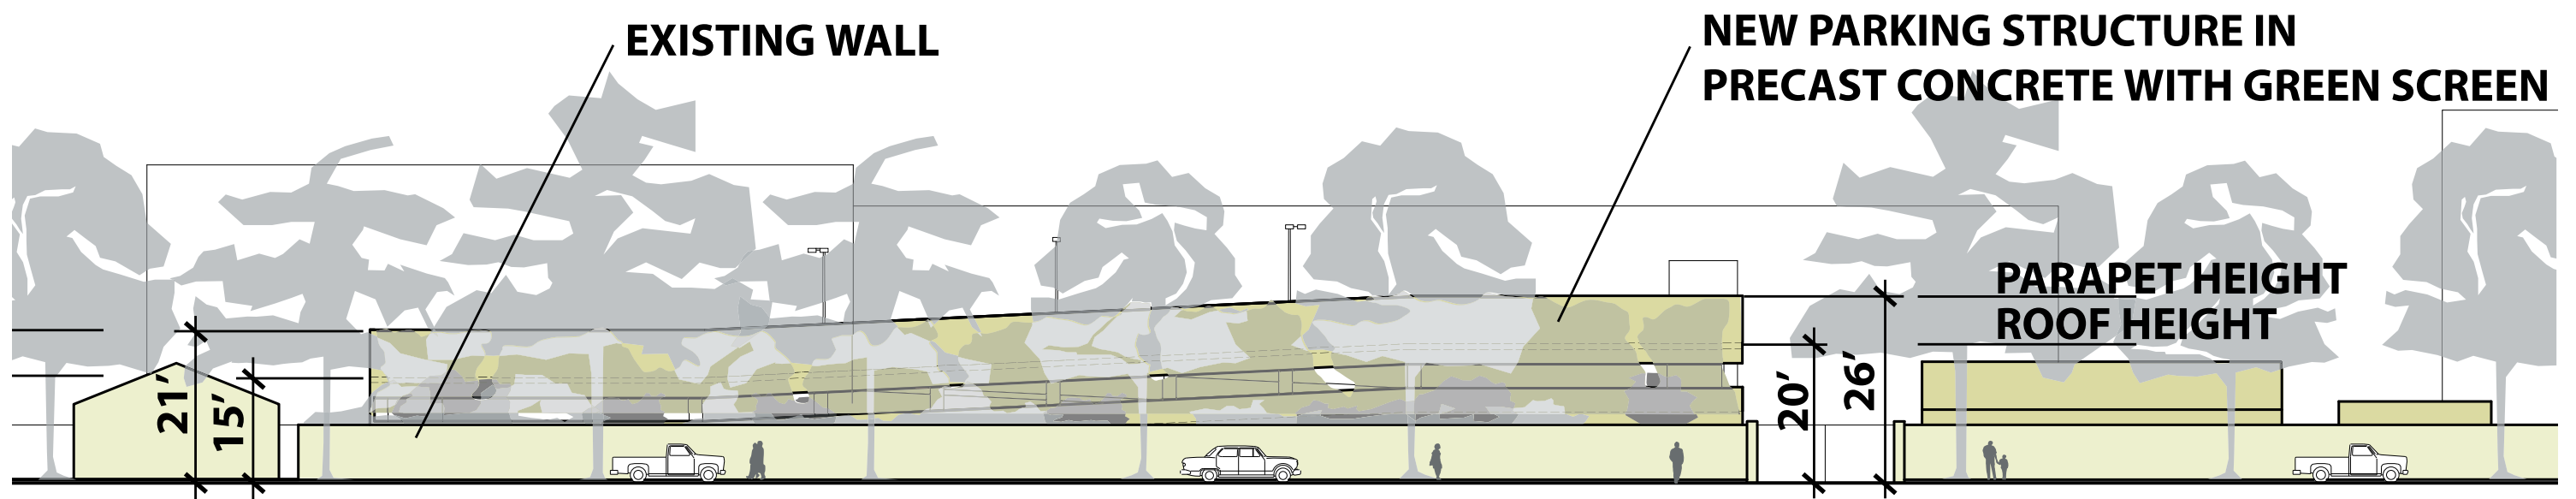

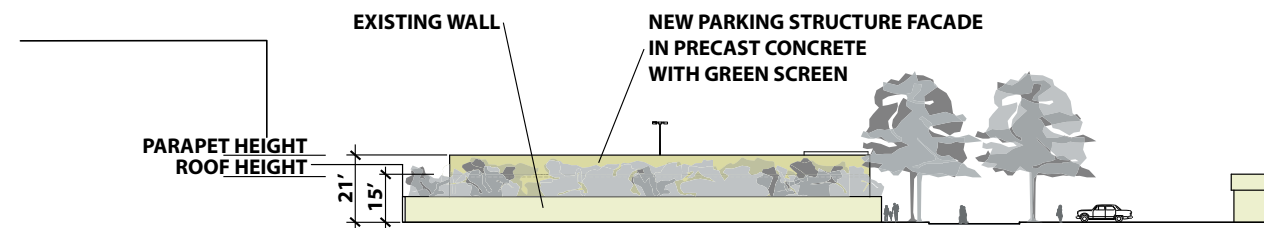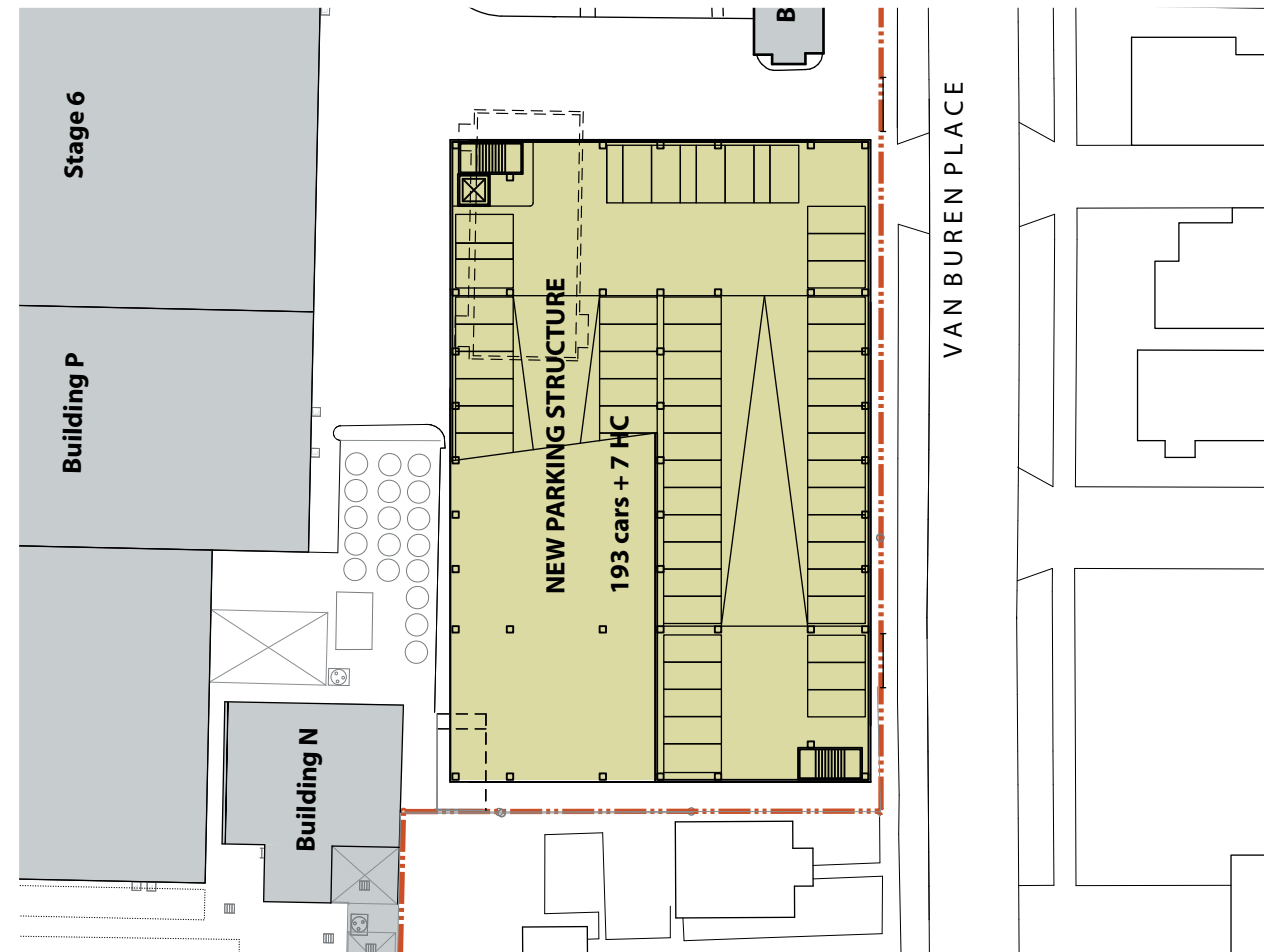

Parking Summary

The proposed Master Plan includes the addition of a parking structure in order to accommodate the parking requirements on the Studio Lot.

As a part of the Comprehensive Plan Amendment, the Master Plan will update the parking requirements on the studio lot to reflect the City-wide parking requirements adopted by the City Council in late 2005.

The following calculations are based on the new parking requirement ratios (see chart on previous page for details).

Previous Comprehensive Plan Entitled	
Total parking requirement:	920 cars
Parking required on-site:	620 cars
Parking provided:	615 cars

New Master Plan	
Total parking requirement:	1052 cars
Parking required on-site:	752 cars
Parking provided:	754 cars

Parking Area Drawings


The following pages (pp.30-36) include drawings of the changes to surface parking in front of Building J/Stage 2-3 as well as the new parking structure. The drawings do not include the existing underground parking structure, since there will be no changes made to that structure.


Proposed Parking Supply

Parking Areas	Existing	Proposed Master Plan
5&6	61 cars	0 cars
11&12	35 cars	34 cars
O South	8 cars	8 cars
J	20 cars	15 cars
FT2-3	9 cars	17 cars
2-WL	14 cars	14 cars
VIS	19 cars	19 cars
I	9 cars	9 cars
P/S	251 cars	251 cars
P/T	168 cars	168 cars
S/E	5 cars	5 cars
FRT	9 cars	9 cars
Gate #2	4 cars	2 cars
New Stage 6	3 cars	3 cars
New Parking Structure	0 cars	200 cars
Total	615 cars	754 cars


Required

752 cars

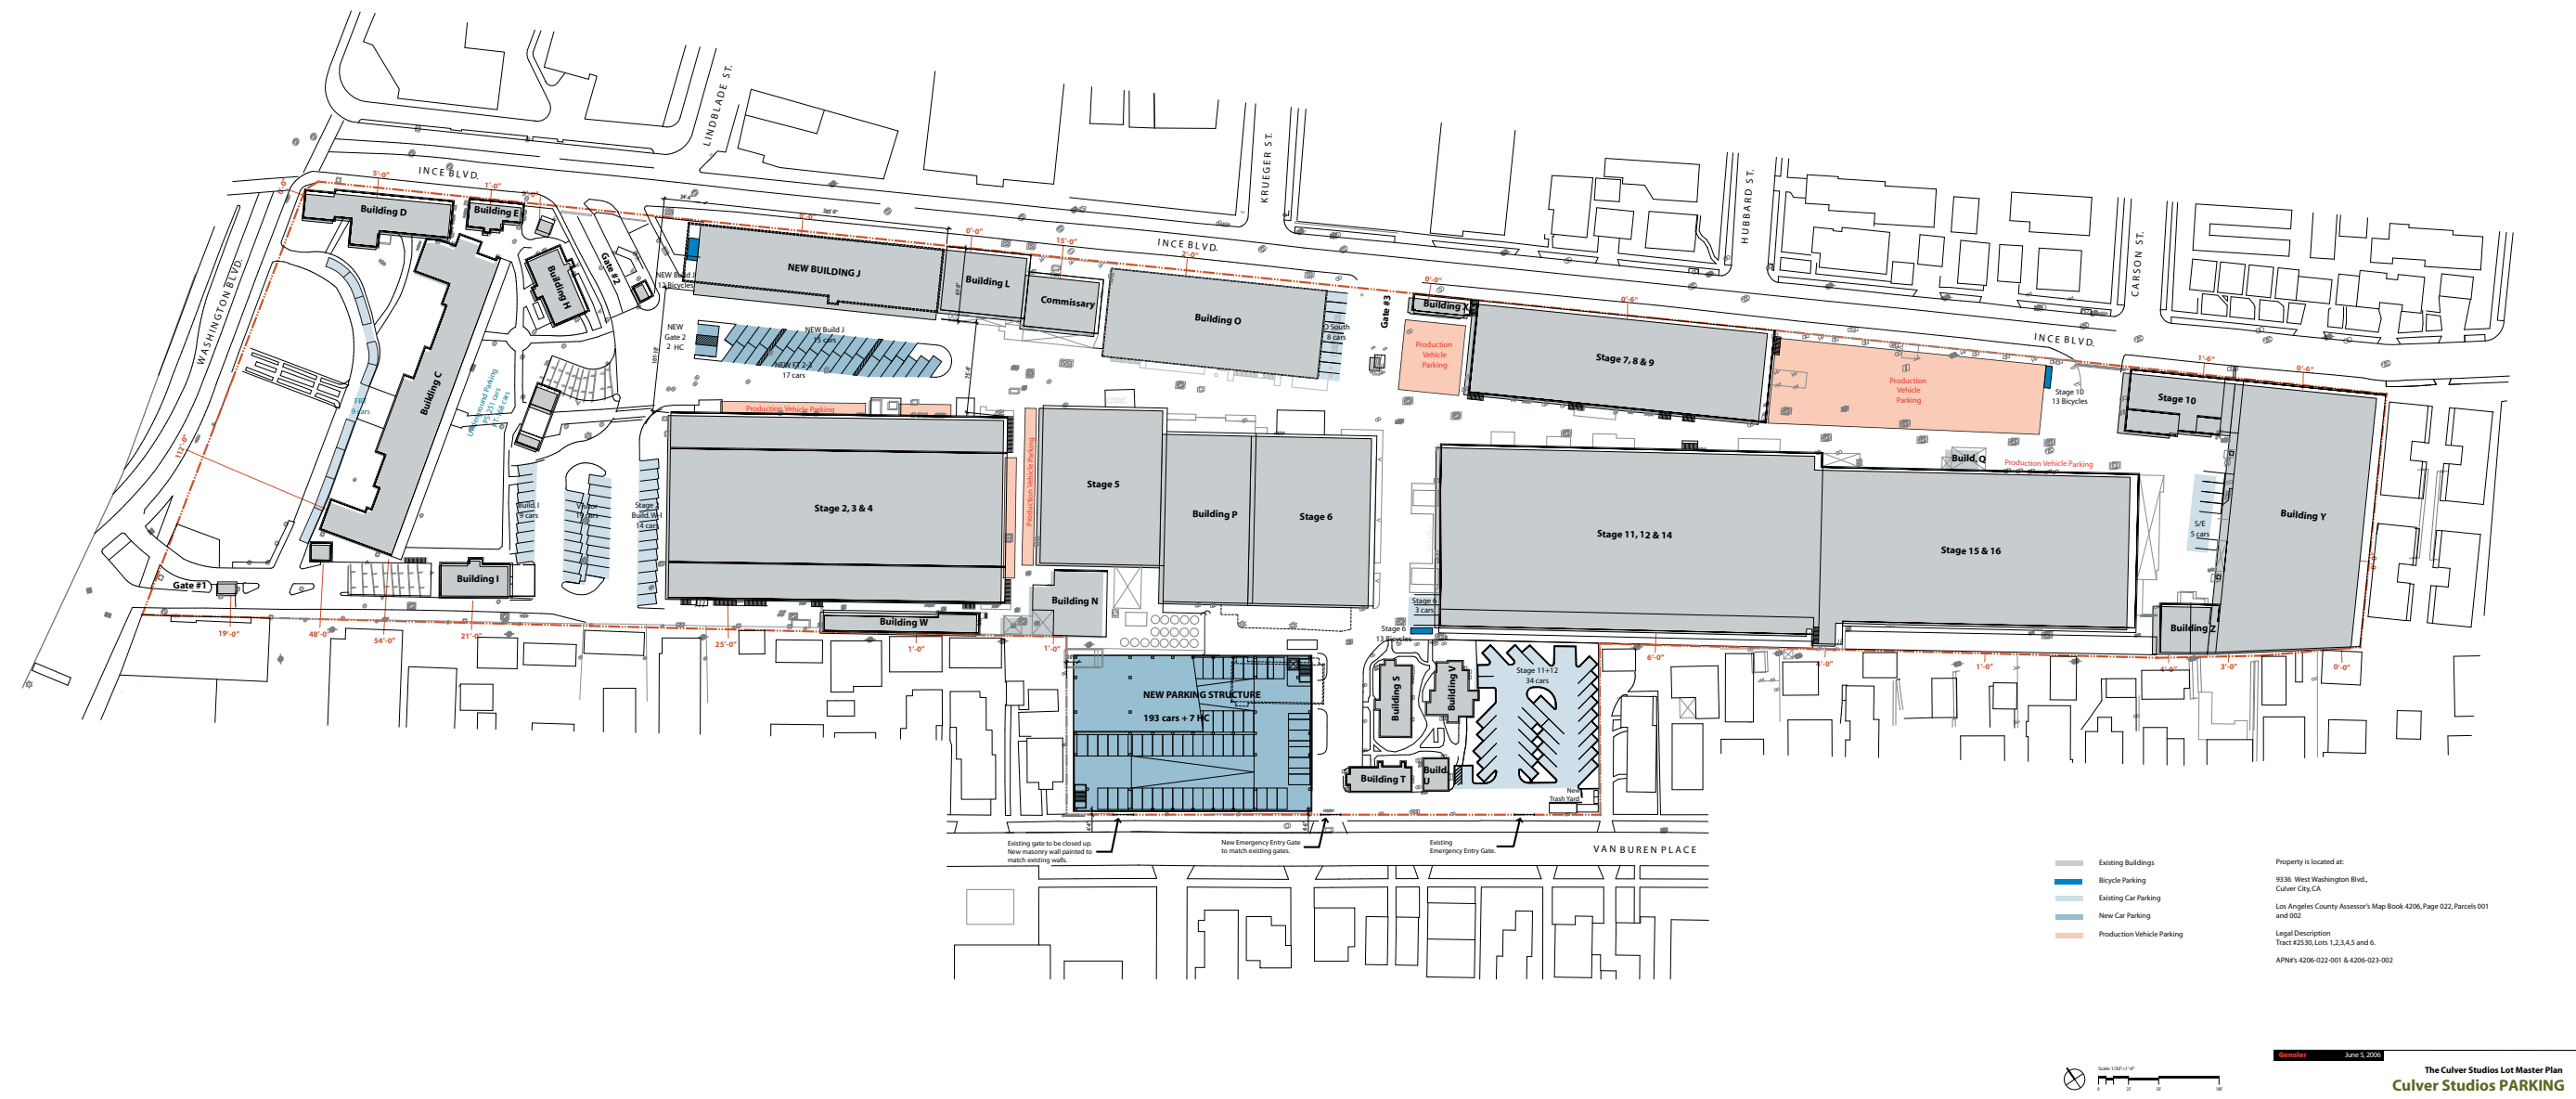


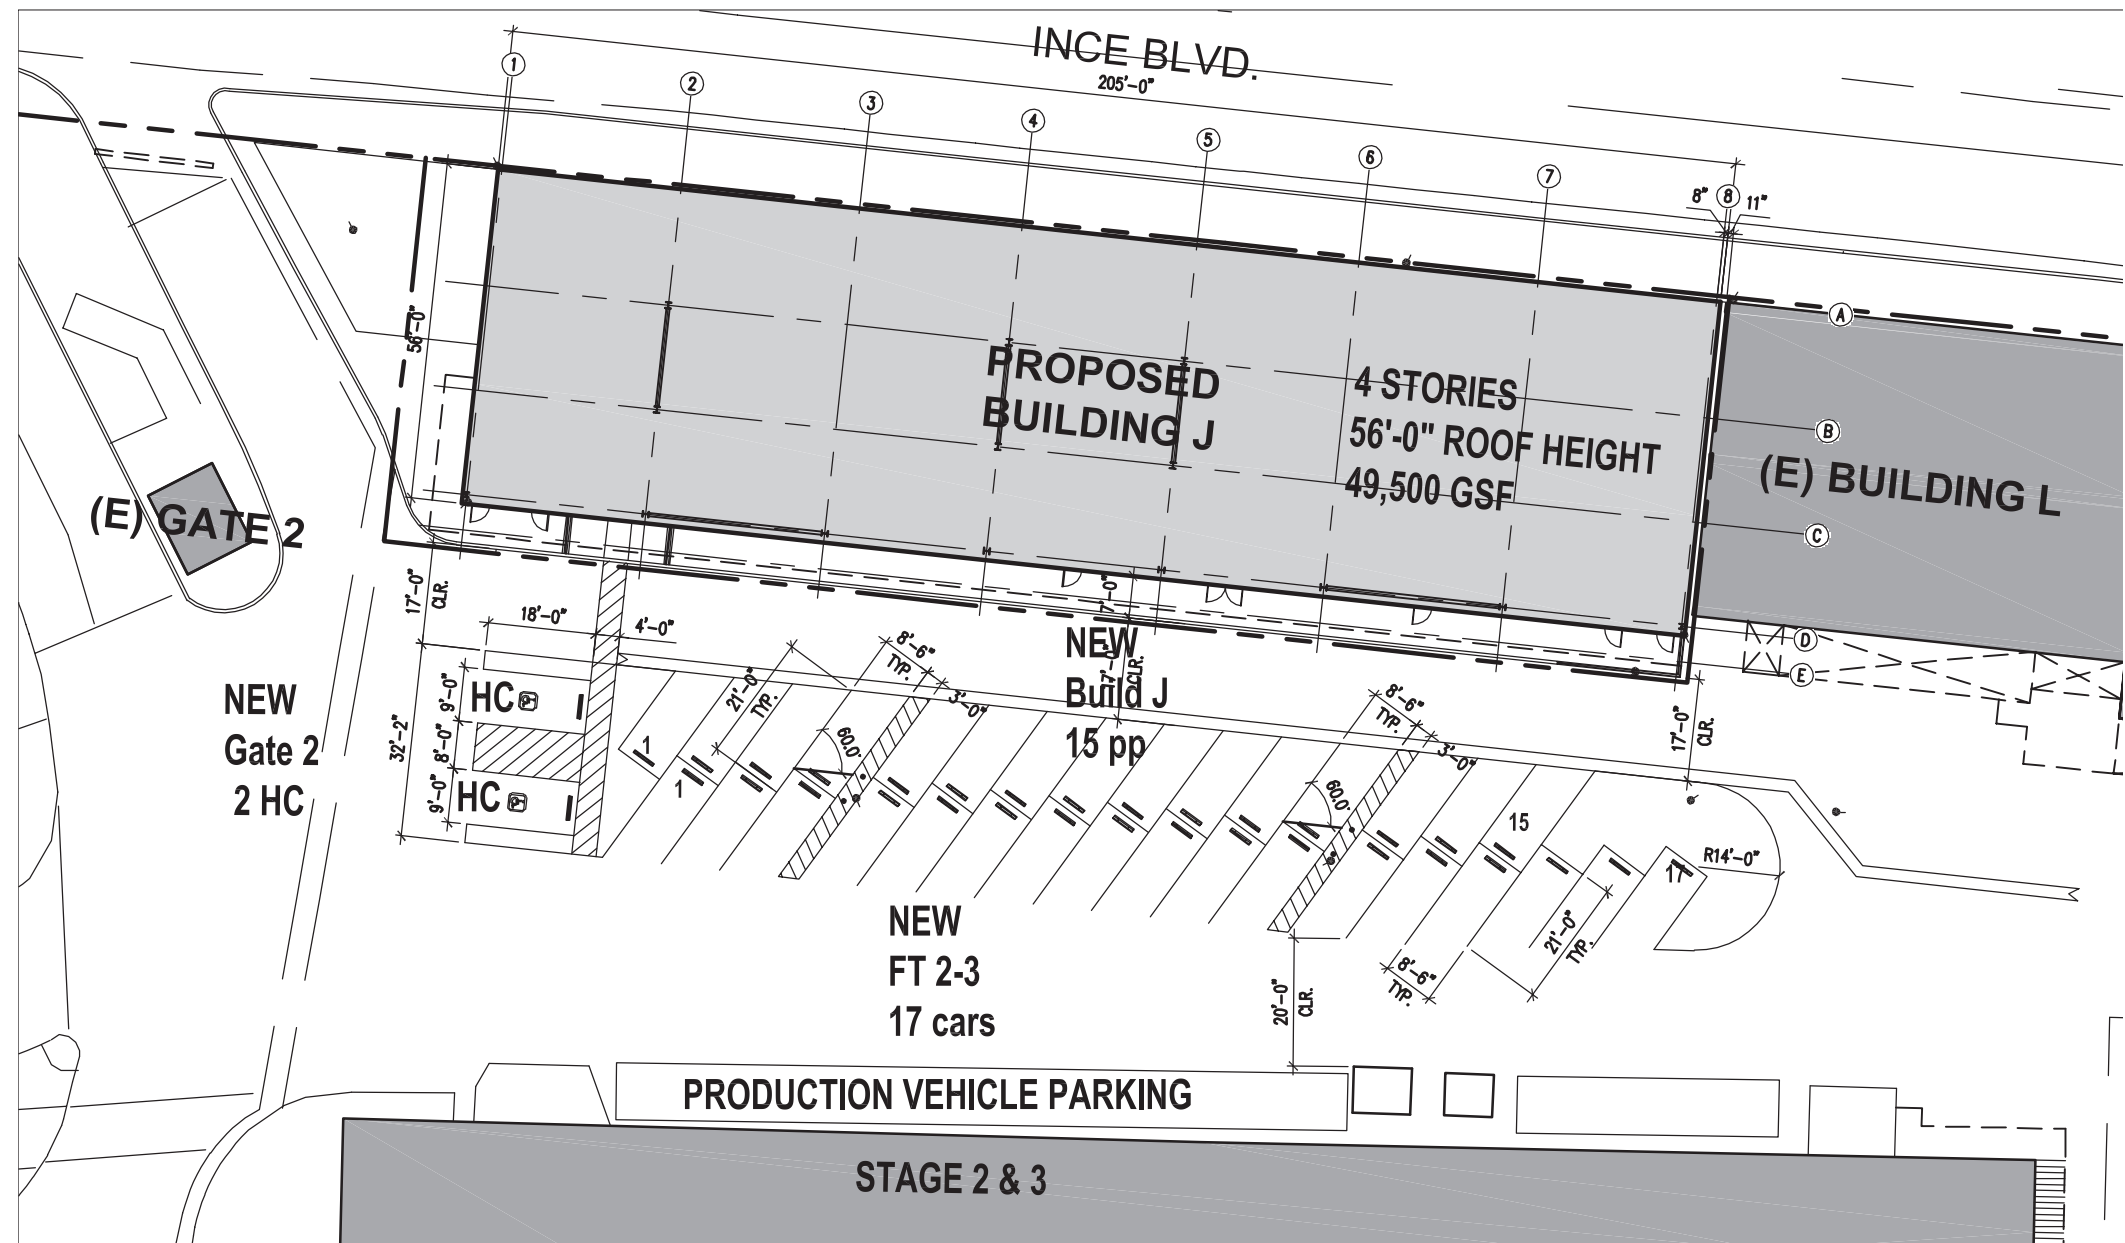

Building J - Parking

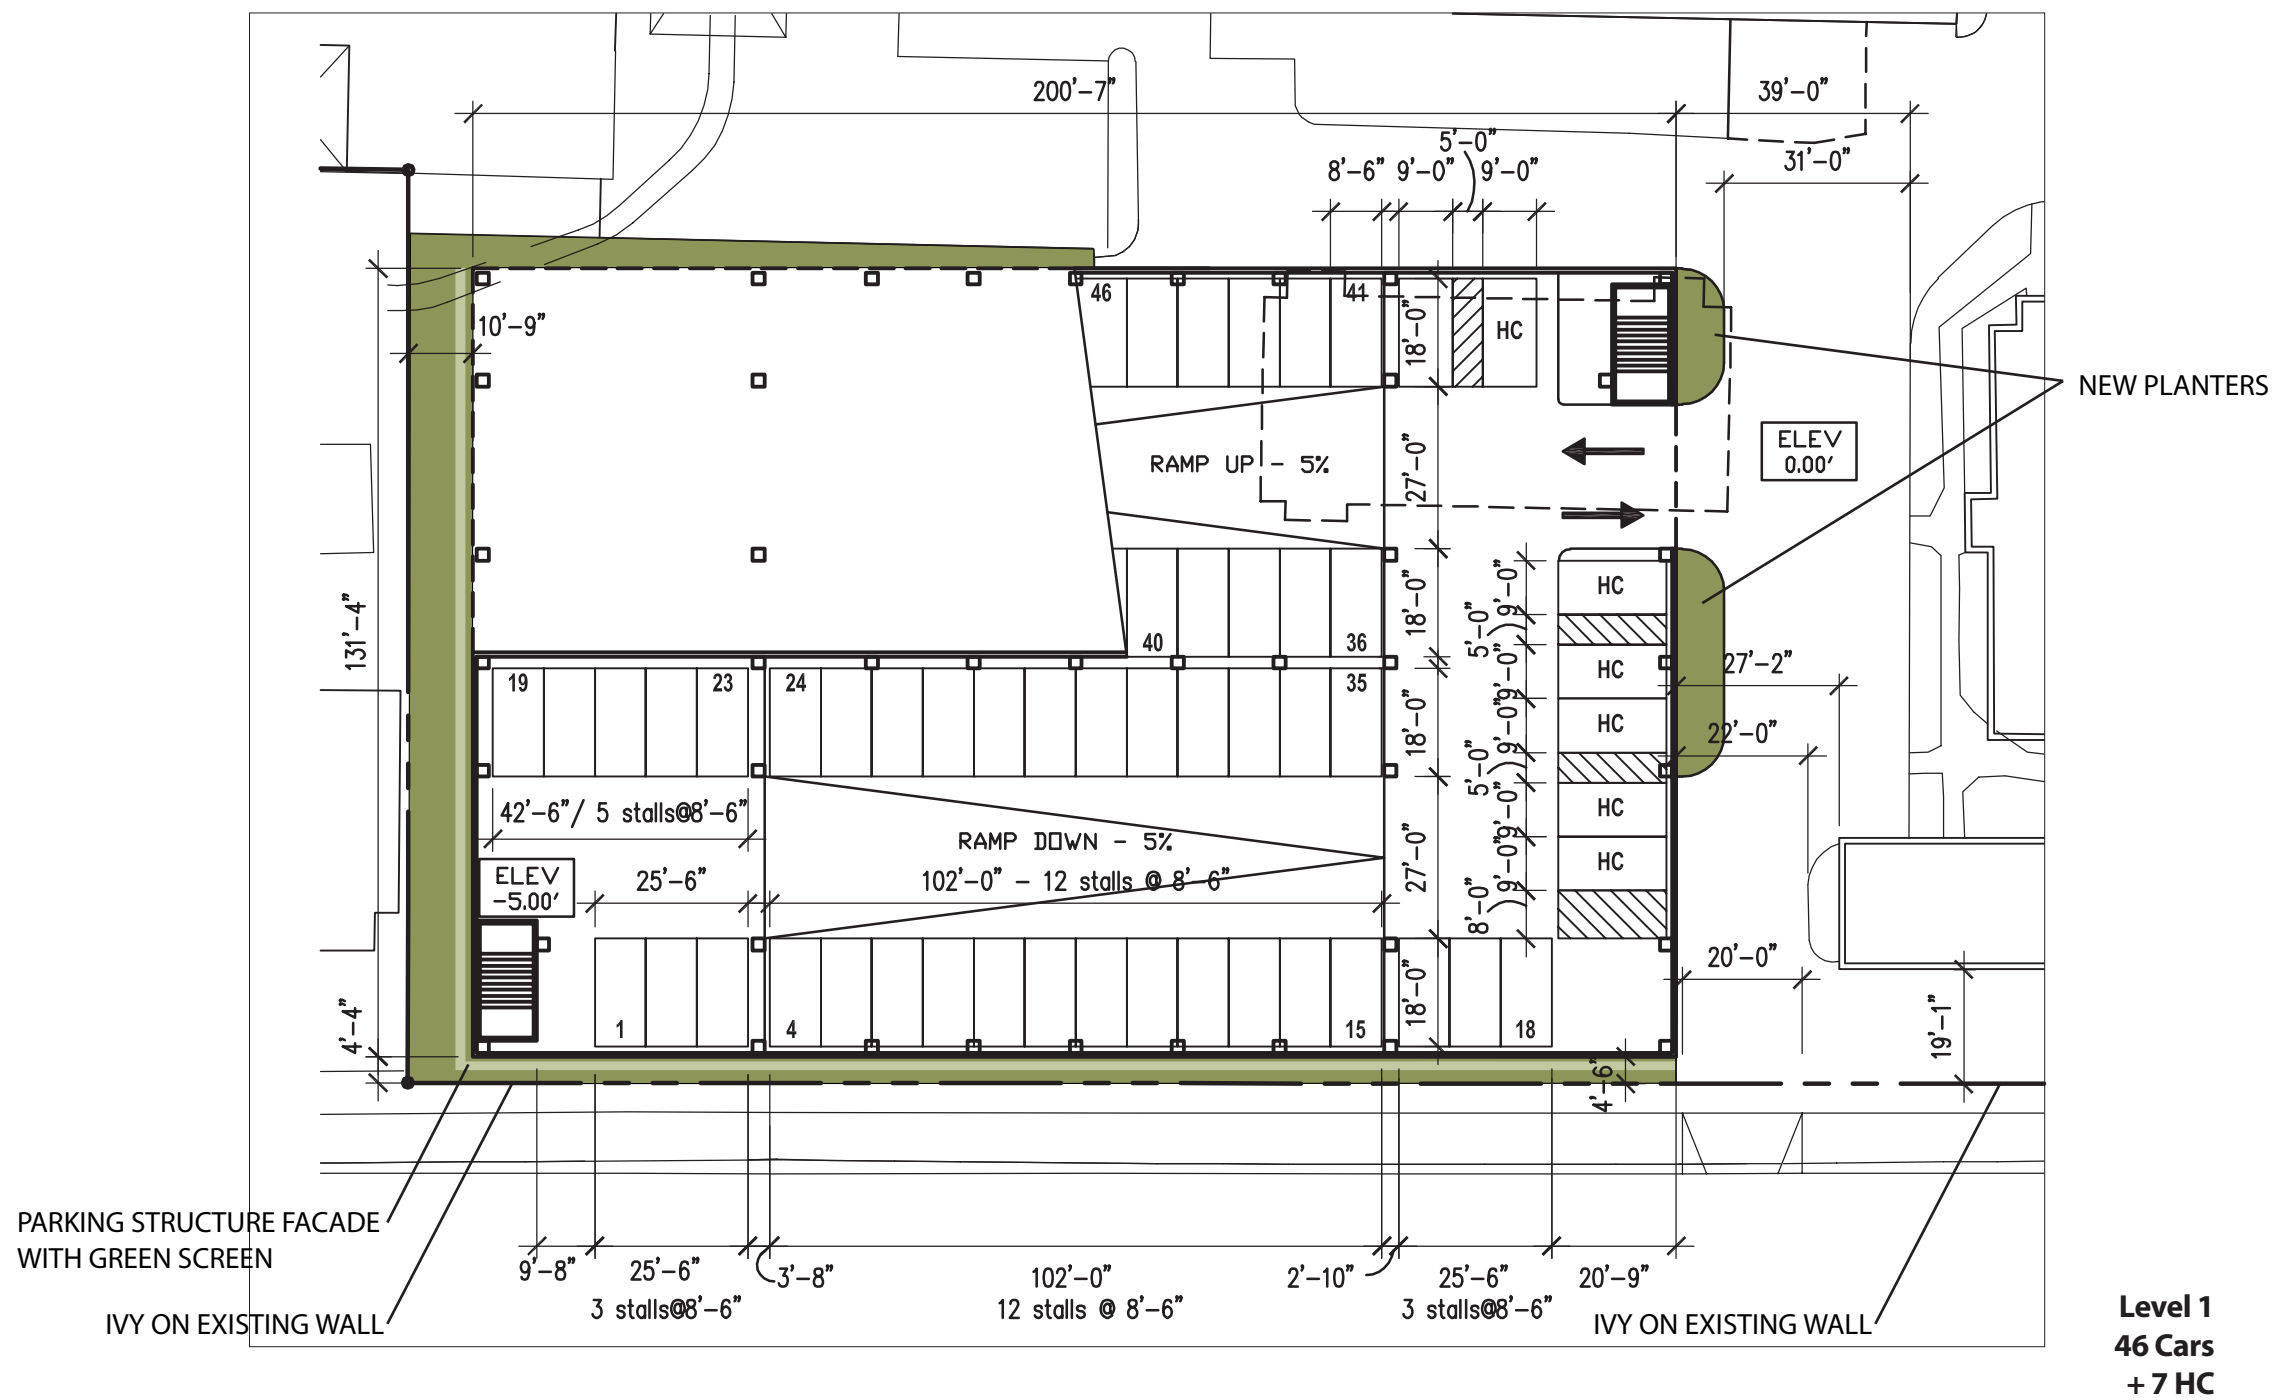

Scale: 1/32"=1'-0"

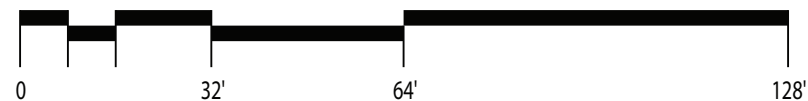

Parking Structure