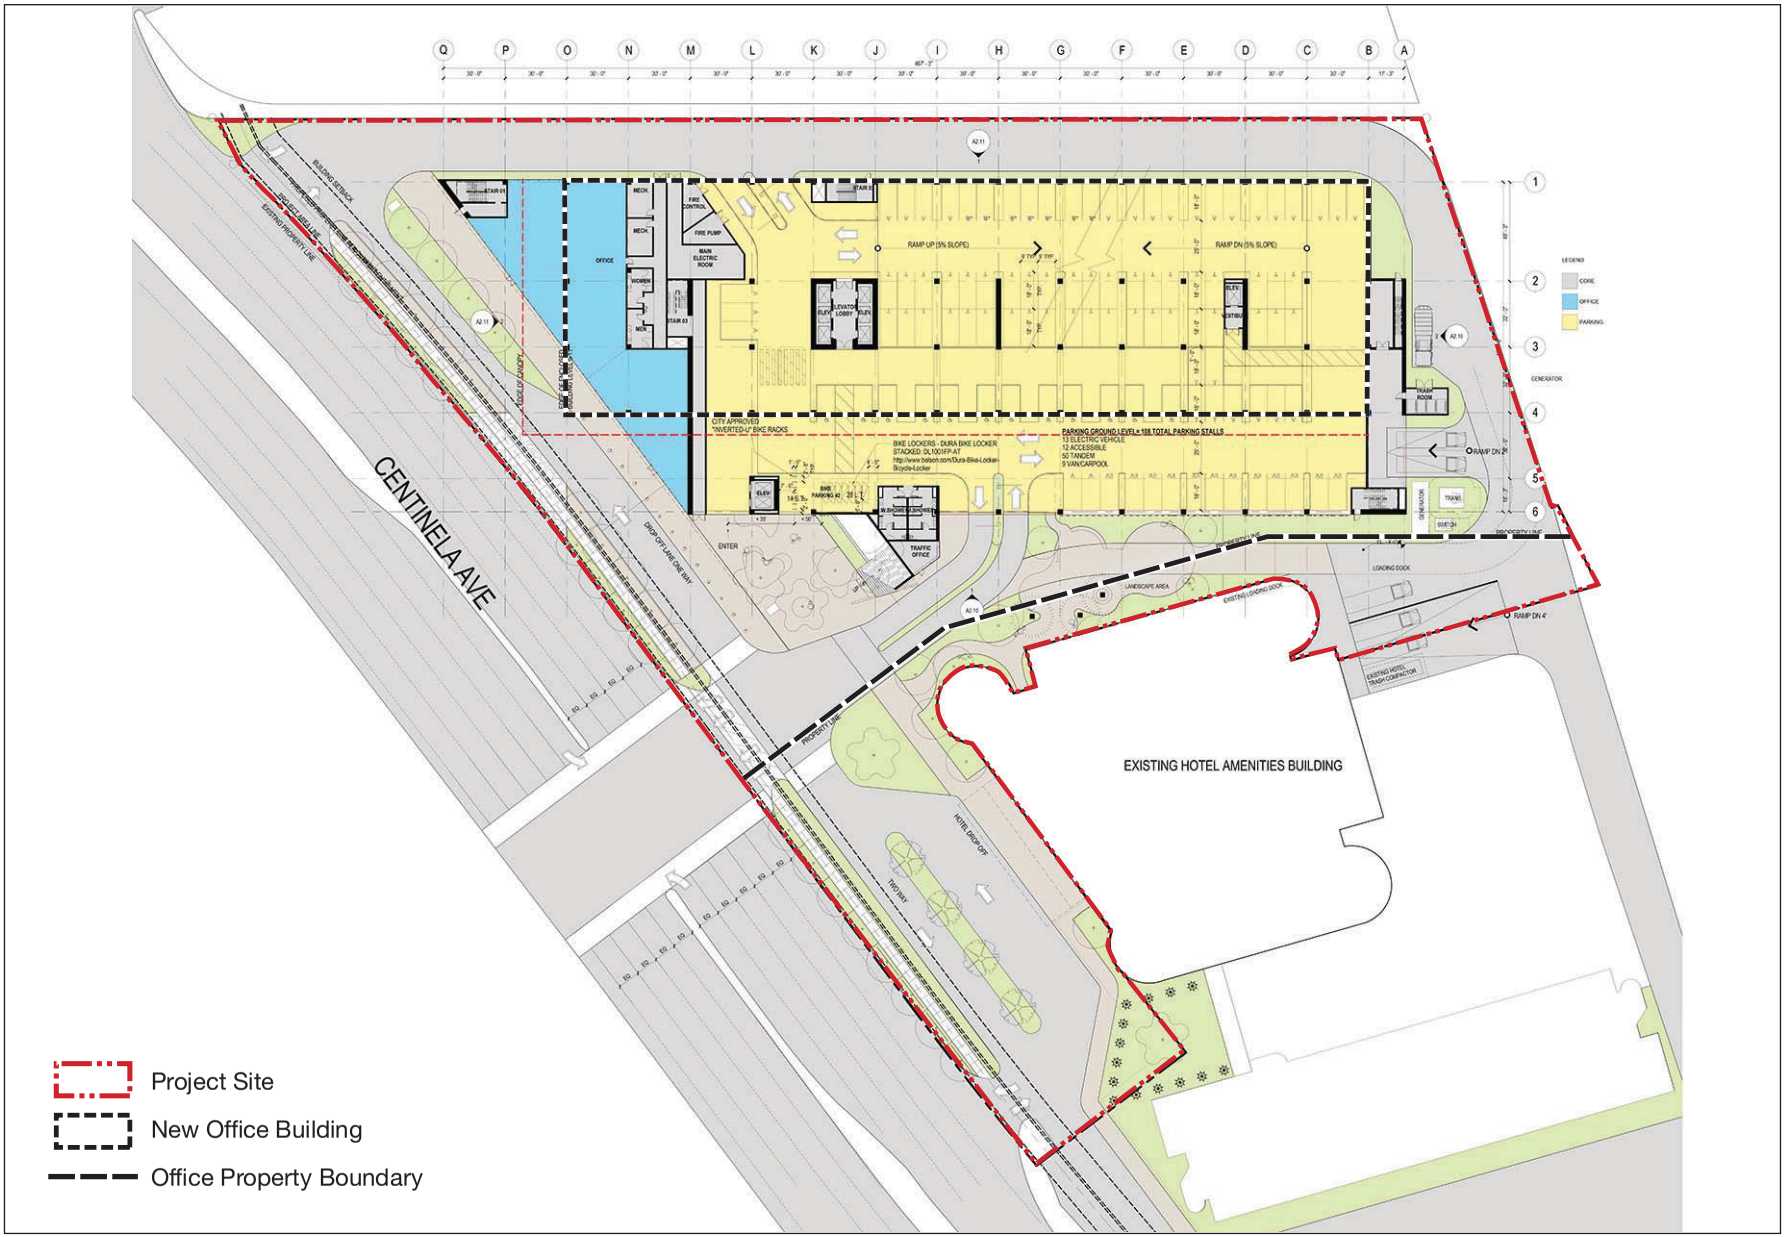

SOURCE: Gensler, 2016

Entrada Creative Office

Figure 3

Modified Project - Conceptual Site Plan

ESA PCR

ATTACHMENT NO. 3

CENTINELA DEVELOPMENT PARTNERS

6161 W. CENTINELA AVE, CULVER CITY, CA

ENTRADA

CREATIVE OFFICE

Gensler

500 South Figueroa Street
Los Angeles, California 90071
United States

Tel: 213.327.3600
Fax: 213.327.3601

Date	Description
10/19/2016	

Seal / Signature

NOT FOR CONSTRUCTION

Project Name
ENTRADA CREATIVE OFFICE

Project Number
05.9895.000

Description
RENDERINGS

Scale

A2.01

© 2015 Gensler

10/19/2016 8:08:12 PM \\gensler.sf\Angeles\Revit\Workbooks\05.9895.000 Entrada\CENTRA_v16_Arch\Banejee.rvt